

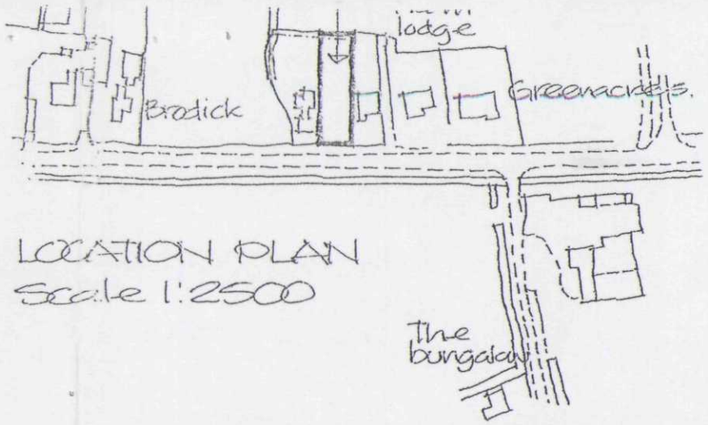


LOCATION PLAN
Scale 1:2500

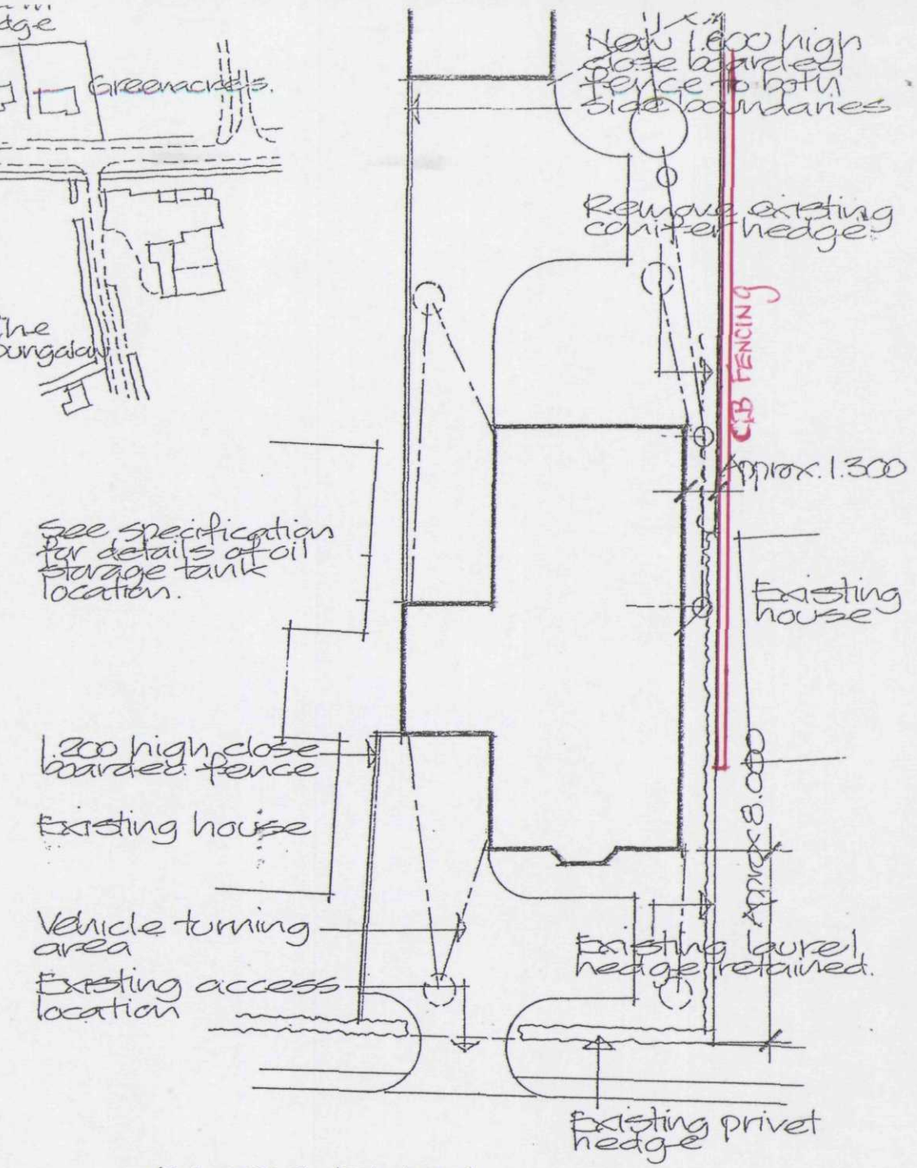

BLOCK PLAN
Scale 1:250

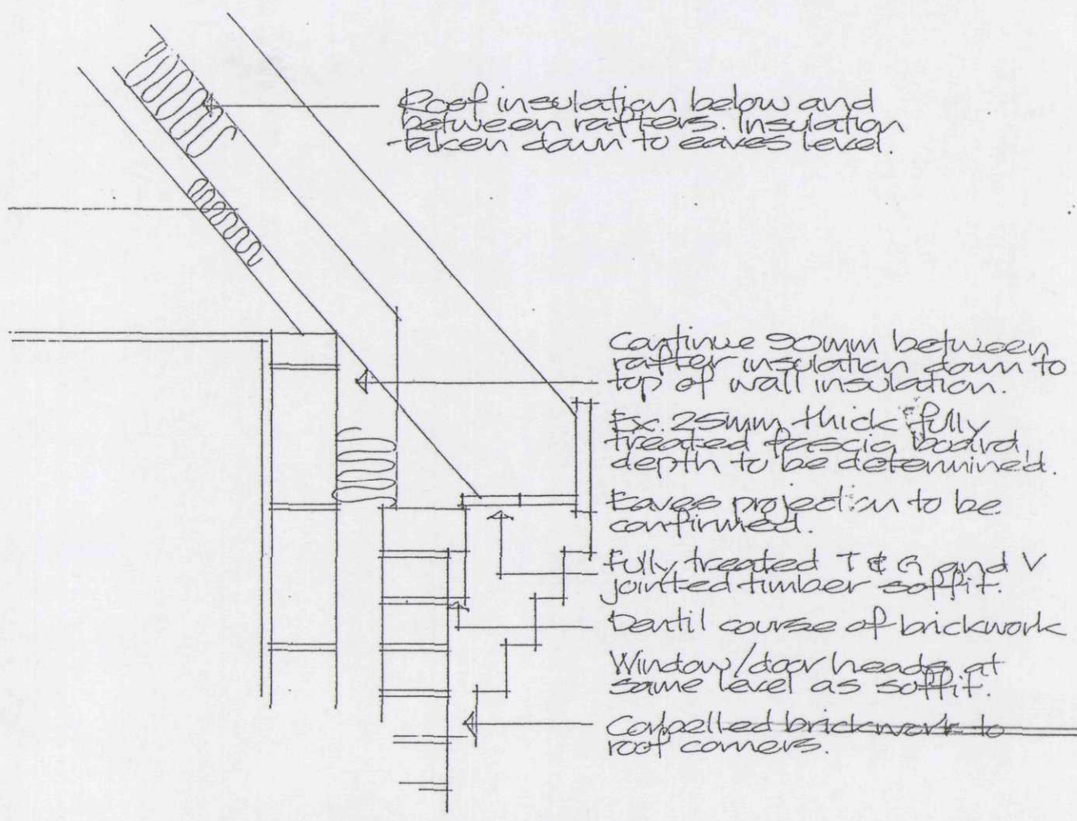

EAVES DETAIL TO MAIN DWELLING.
Scale 1:10

Project
PROPOSED CHALET BUNGALOW AND GARAGE
NORTHGATE,
WEST PINCHBECK,
SPALDING.

ALAN HORNSBY
ARCHITECTURAL SERVICES

'Little Acre'
Peak Hill, Cowbit,
Spalding, Lincs. PE12 6AW
Tel. Holbeach (01406) 380591

Client
MR & MRS C. WARREN

Scale 1:50/1:100
Date June 04

Drg. no.
04/36/02.B

Summit DS(UK) 0096