



Existing Site Location Plan

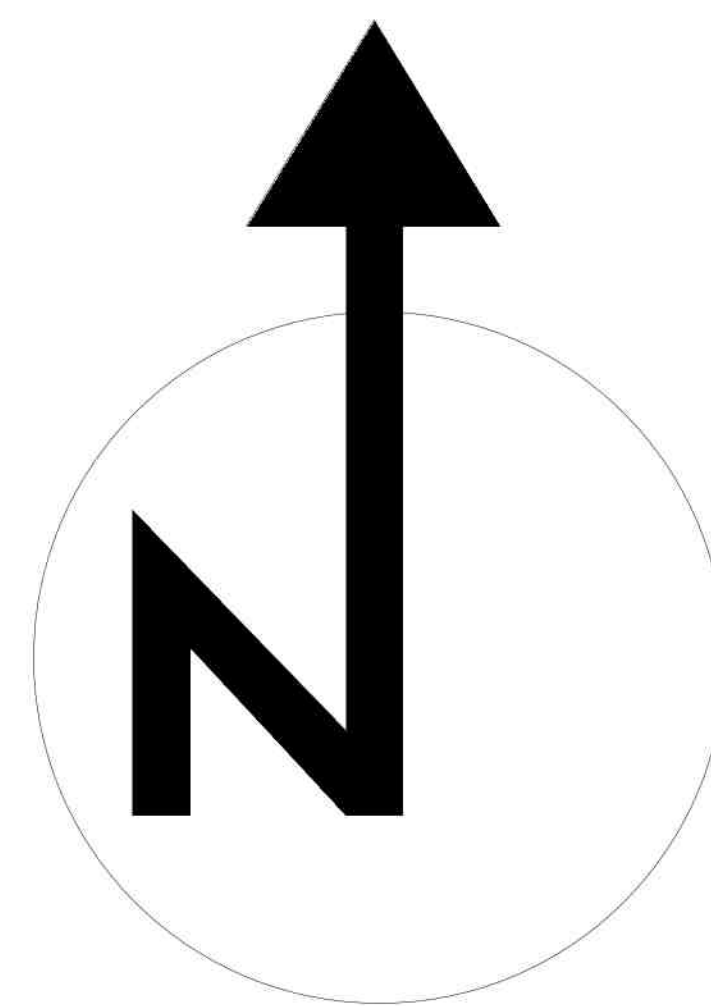

Google Map View

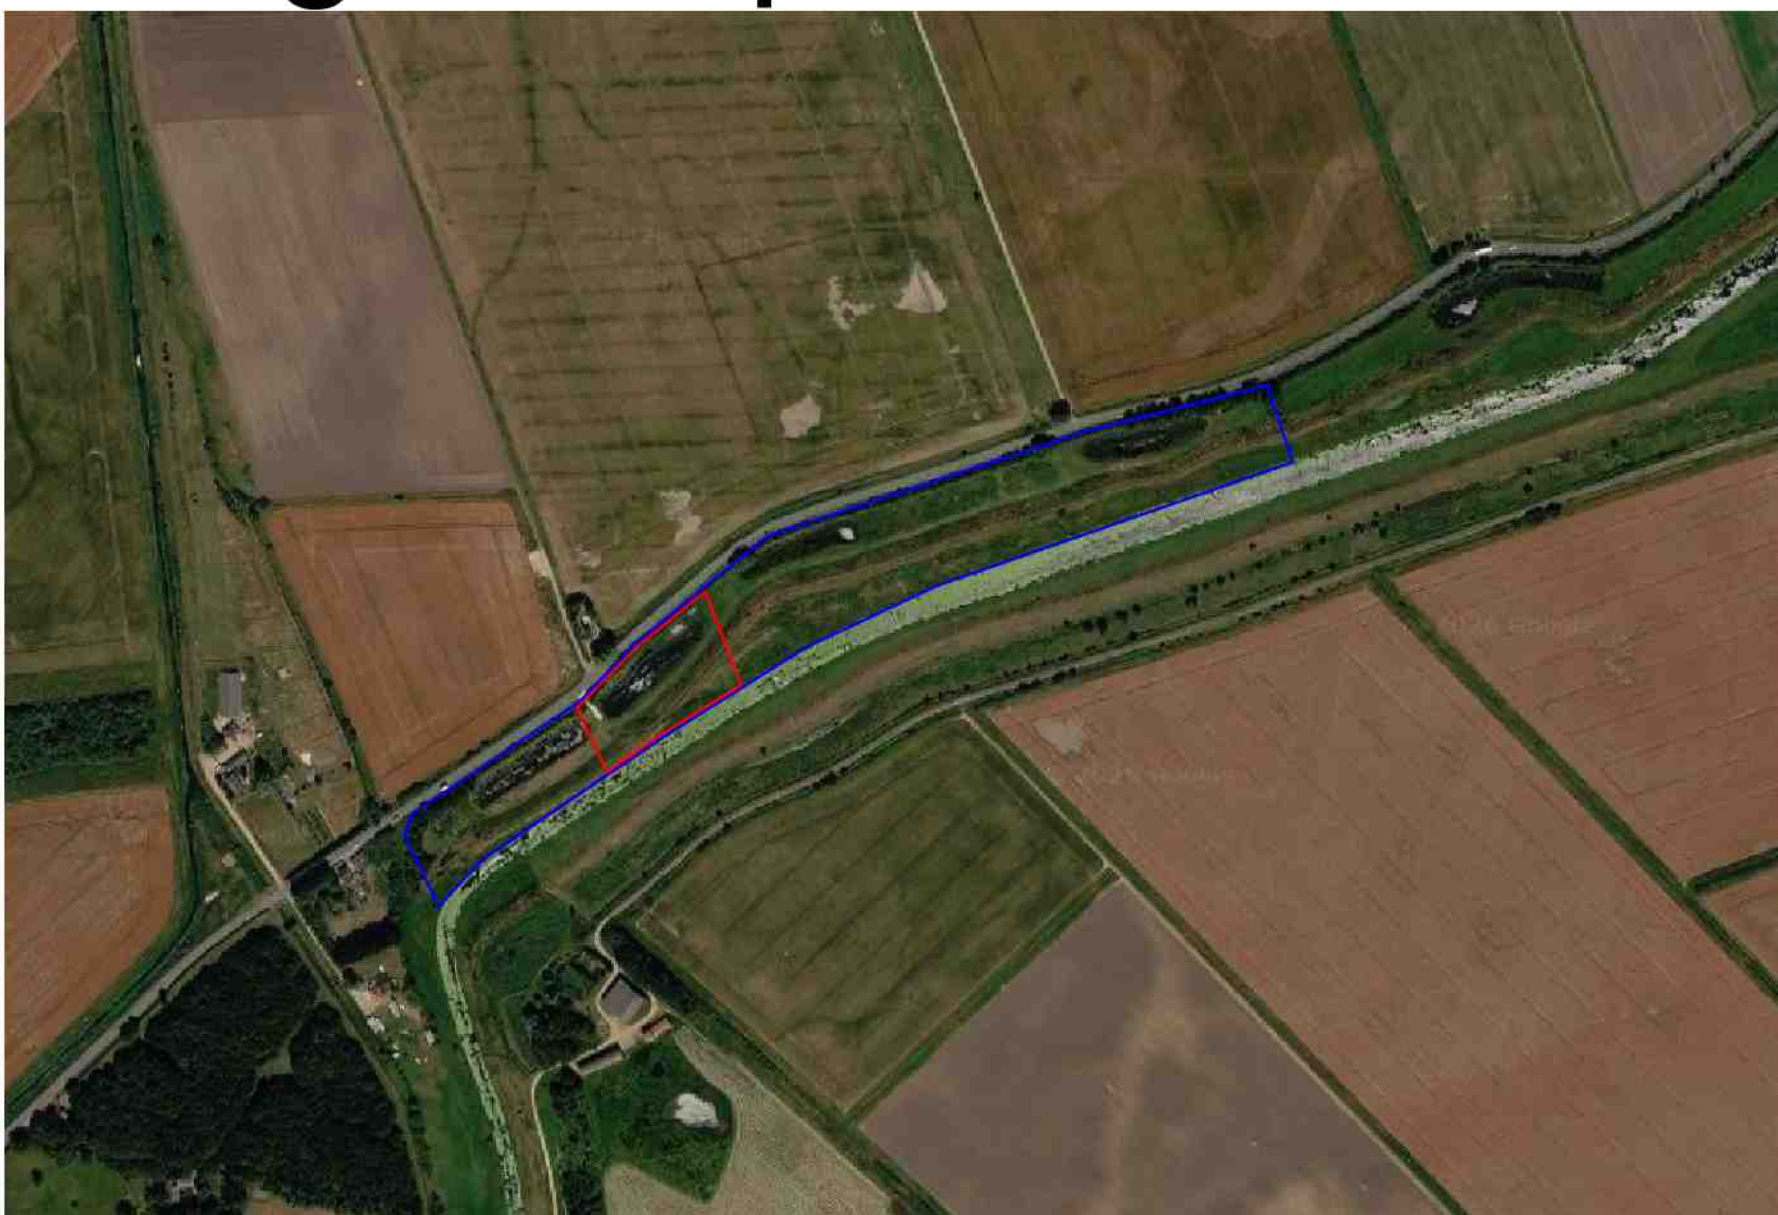

Guthram Gowl
Bourne Road
West Pinchbeck
PE10 0BD

Scale.	1 : 1250 at A1	Author.	S. Mack
Drawing Number.	422-REV1-01-ESL	Date.	27/08/26
Drawing Title.	Existing Site Location Plan	Rev.	
Do not scale from this drawing.		Note.	

