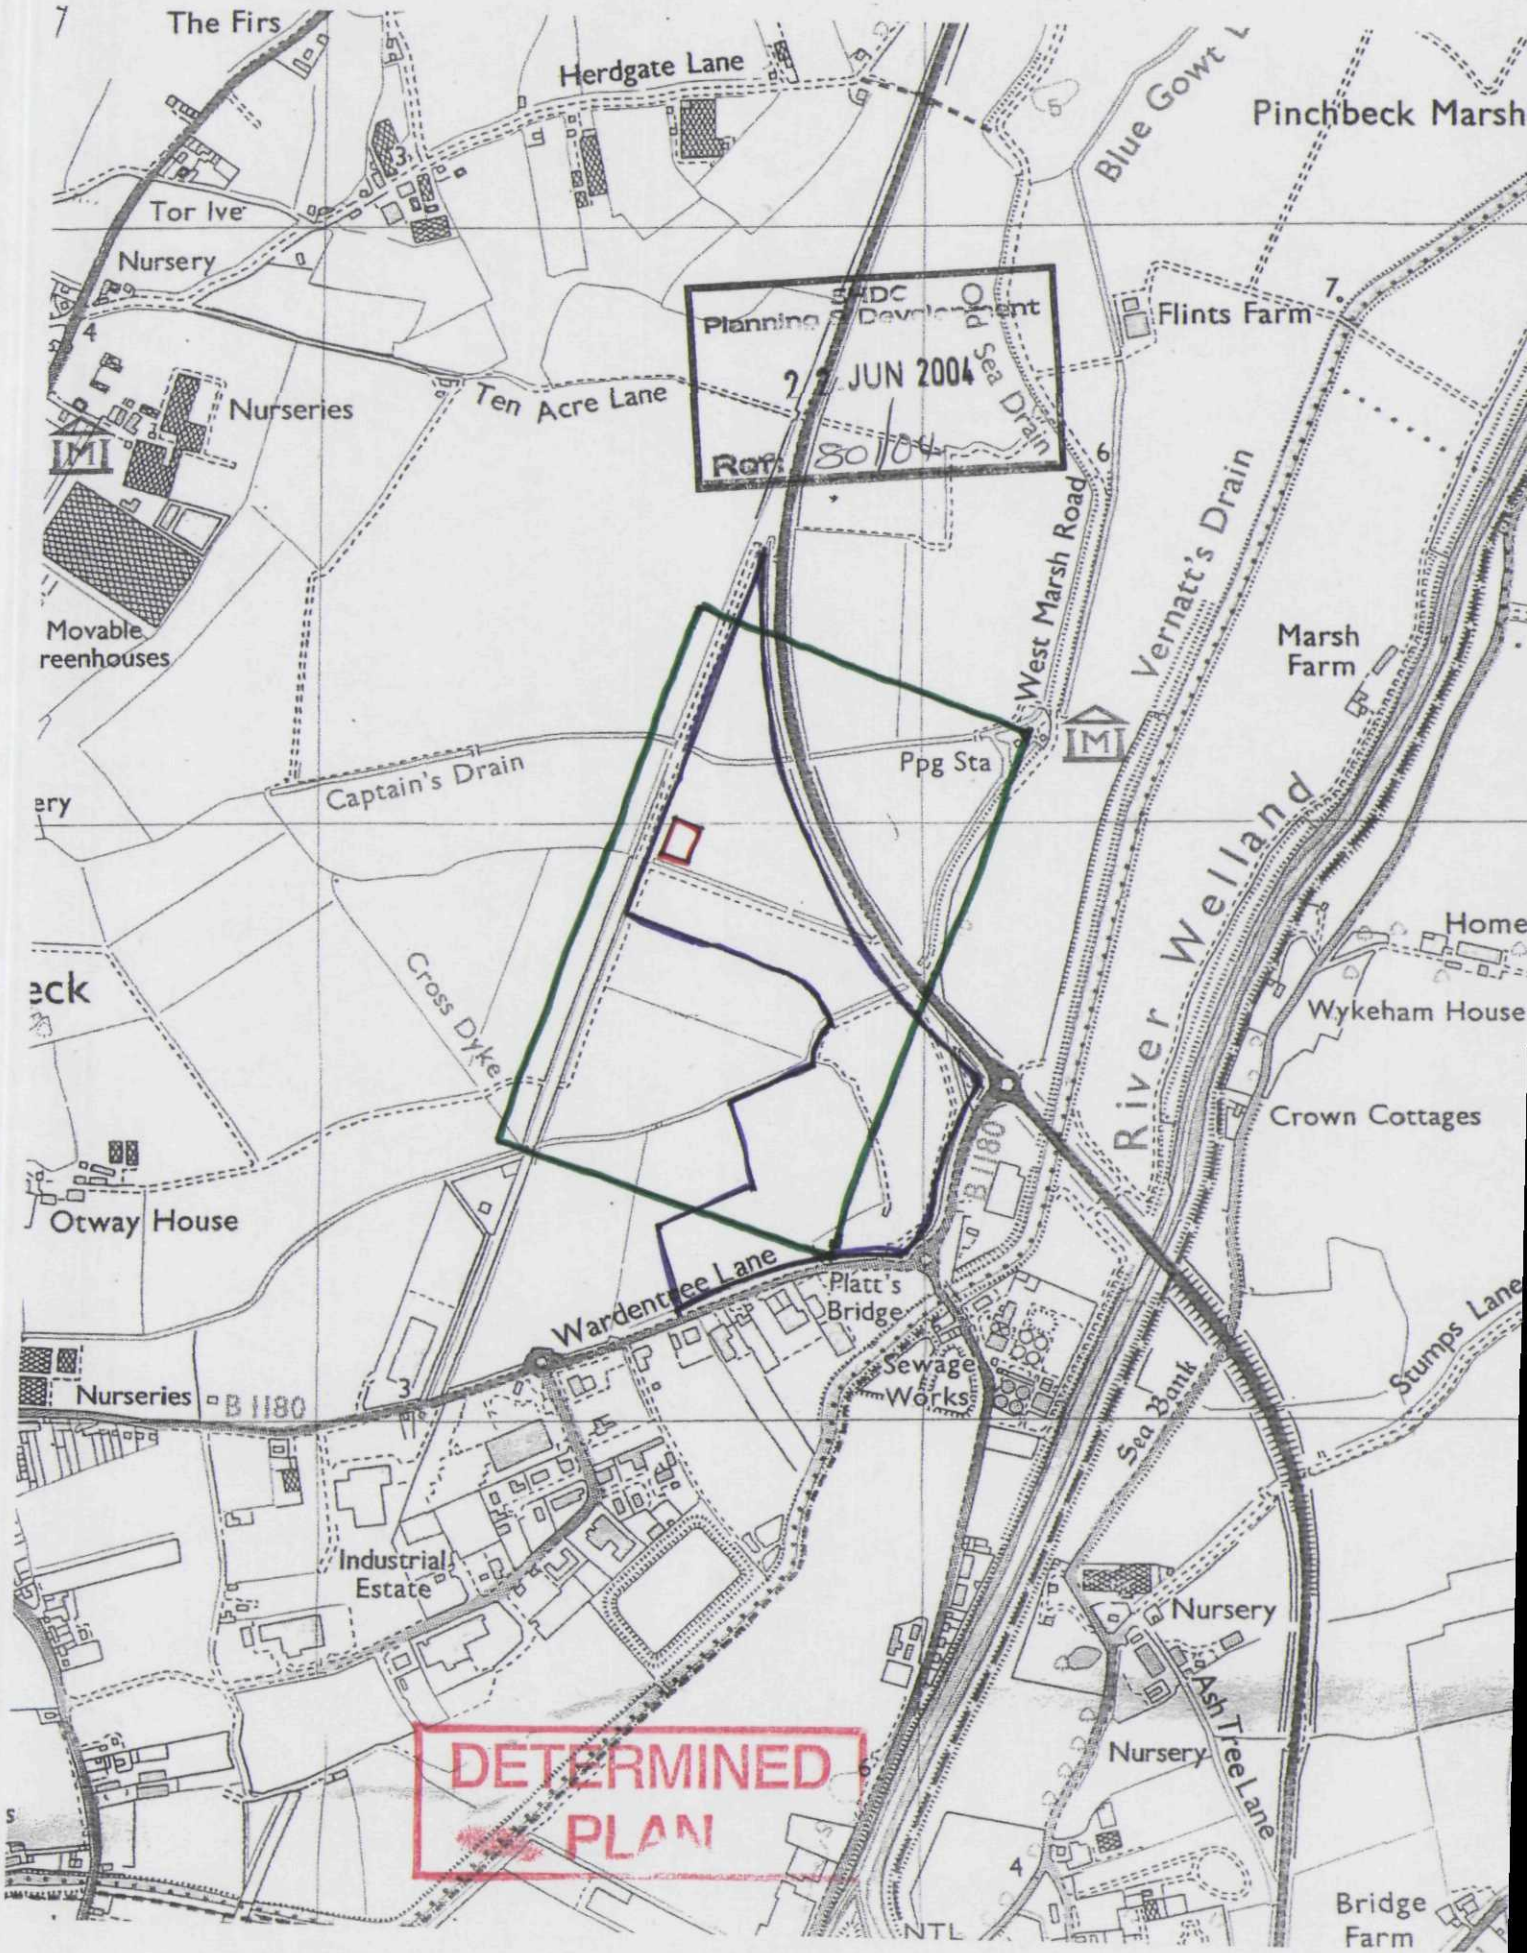


AREA OWNED BY ELSOMS (SPALDING) LTD

AREA IN 1:2500 PLAN

POSITION OF PROPOSED NEW GLASSHOUSE