

UNLESS STATED WITHIN THE CONTRACT THESE DRAWINGS ARE COPYRIGHT AND THE PROPERTY OF PARSONS CONSULTING ENGINEERS LTD. COPYING OF THE DESIGNS, DRAWINGS OR INTELLECTUAL PROPERTY IN FULL OR IN PART IS NOT PERMITTED.


Project
Spalding, Wardentree Lane
PE11 3ZN

Title
Block Plan



Providing engineering solutions
for the Built Environment
4 Angel House, Eastgate ,
Whittlesey, Peterborough, PE7 1SE
07961 783825
www.parsonsenineers.co.uk

Drawing No.	Rev	Drawn	AJP	Scale	Date	July 2023
22060-43-006	P5	Checked	TBP	1:200	Status	Preliminary
		Approved	TBP	@ A4		
P5	'PoP' orientation amended			AJP	08/23	

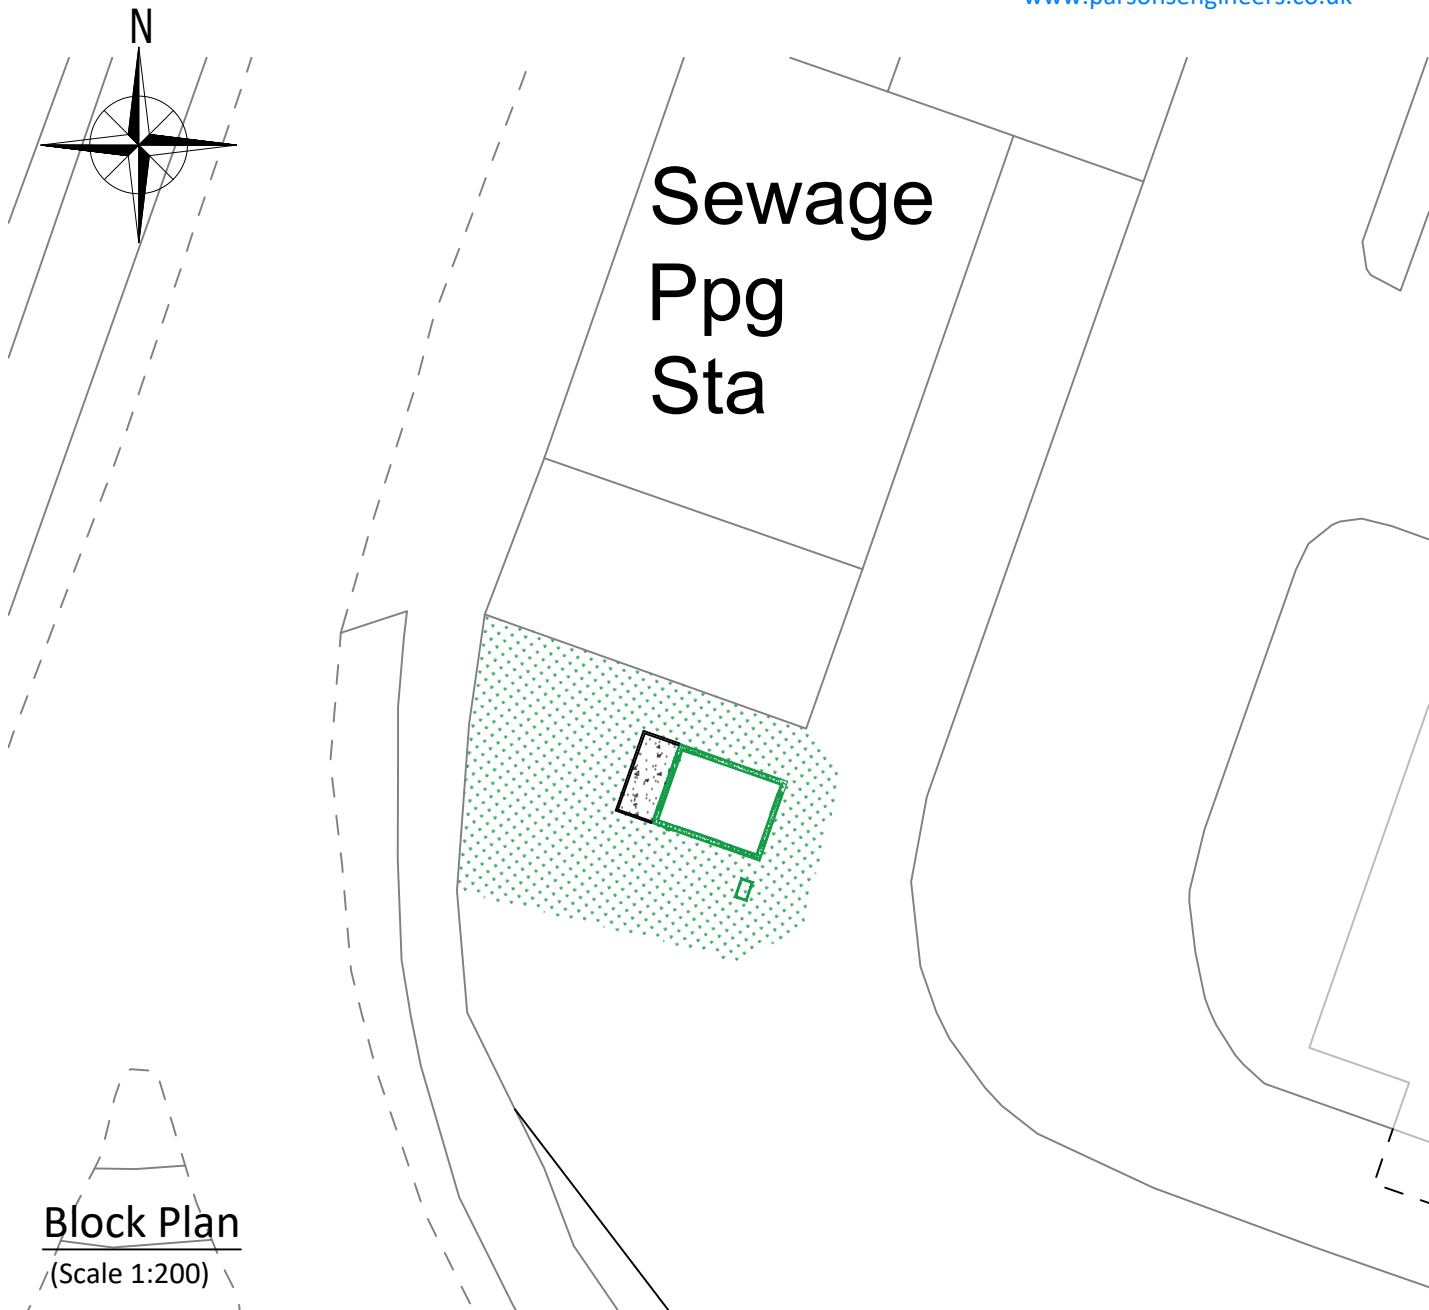

Block Plan
(Scale 1:200)

NOTES

1. All dimensions are in metres unless stated otherwise.
3. This drawing to be read in conjunction with all other relevant drawings and specifications.
4. All proprietary items to be installed in strict compliance with manufacturers instructions and recommendations.

