

UNLESS STATED WITHIN THE CONTRACT THESE DRAWINGS ARE COPYRIGHT AND THE PROPERTY OF PARSONS CONSULTING ENGINEERS LTD. COPYING OF THE DESIGNS, DRAWINGS OR INTELLECTUAL PROPERTY IN FULL OR IN PART IS NOT PERMITTED.



Project
Spalding, Wardentree Lane
PE11 3ZN

Title
Location Plan



Providing engineering solutions
for the Built Environment
4 Angel House, Eastgate ,
Whittlesey, Peterborough, PE7 1SE
07961 783825
www.parsonsenineers.co.uk

Drawing No.	Rev	Drawn	AJP	Scale	Date	July 2023
22060-43-001	P5	Checked	TBP	1:1250	Status	Preliminary
		Approved	TBP	@ A4		
P4	'PoP' location amended			AJP	08/23	
P5	'PoP' location boundary amended			AJP	08/23	

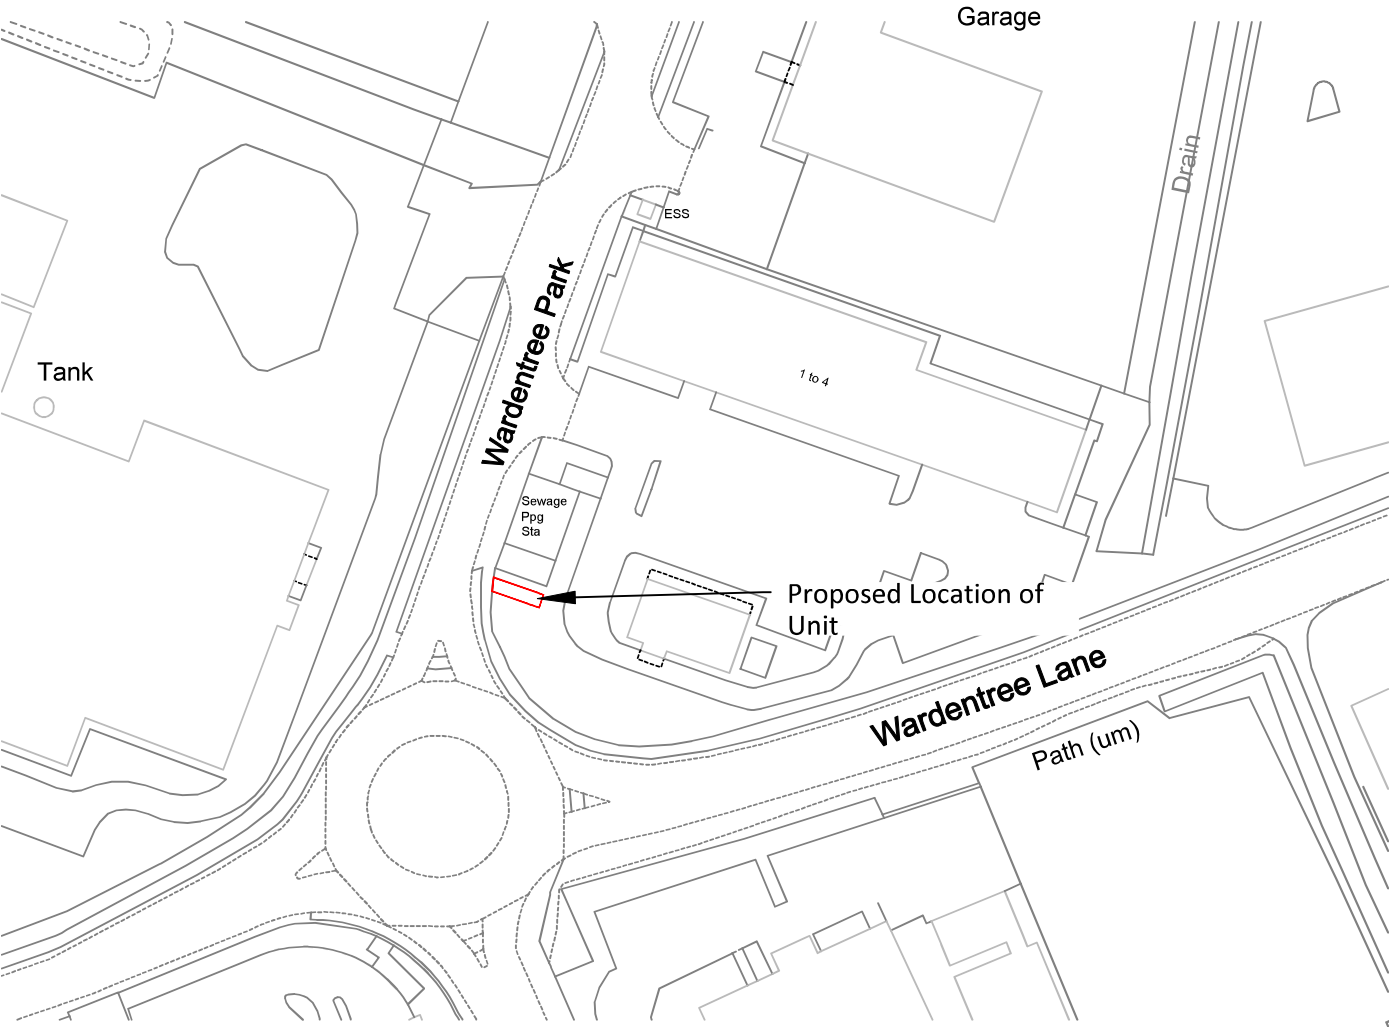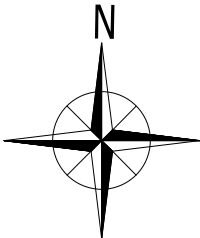

Location Plan
(Scale 1:1250)

