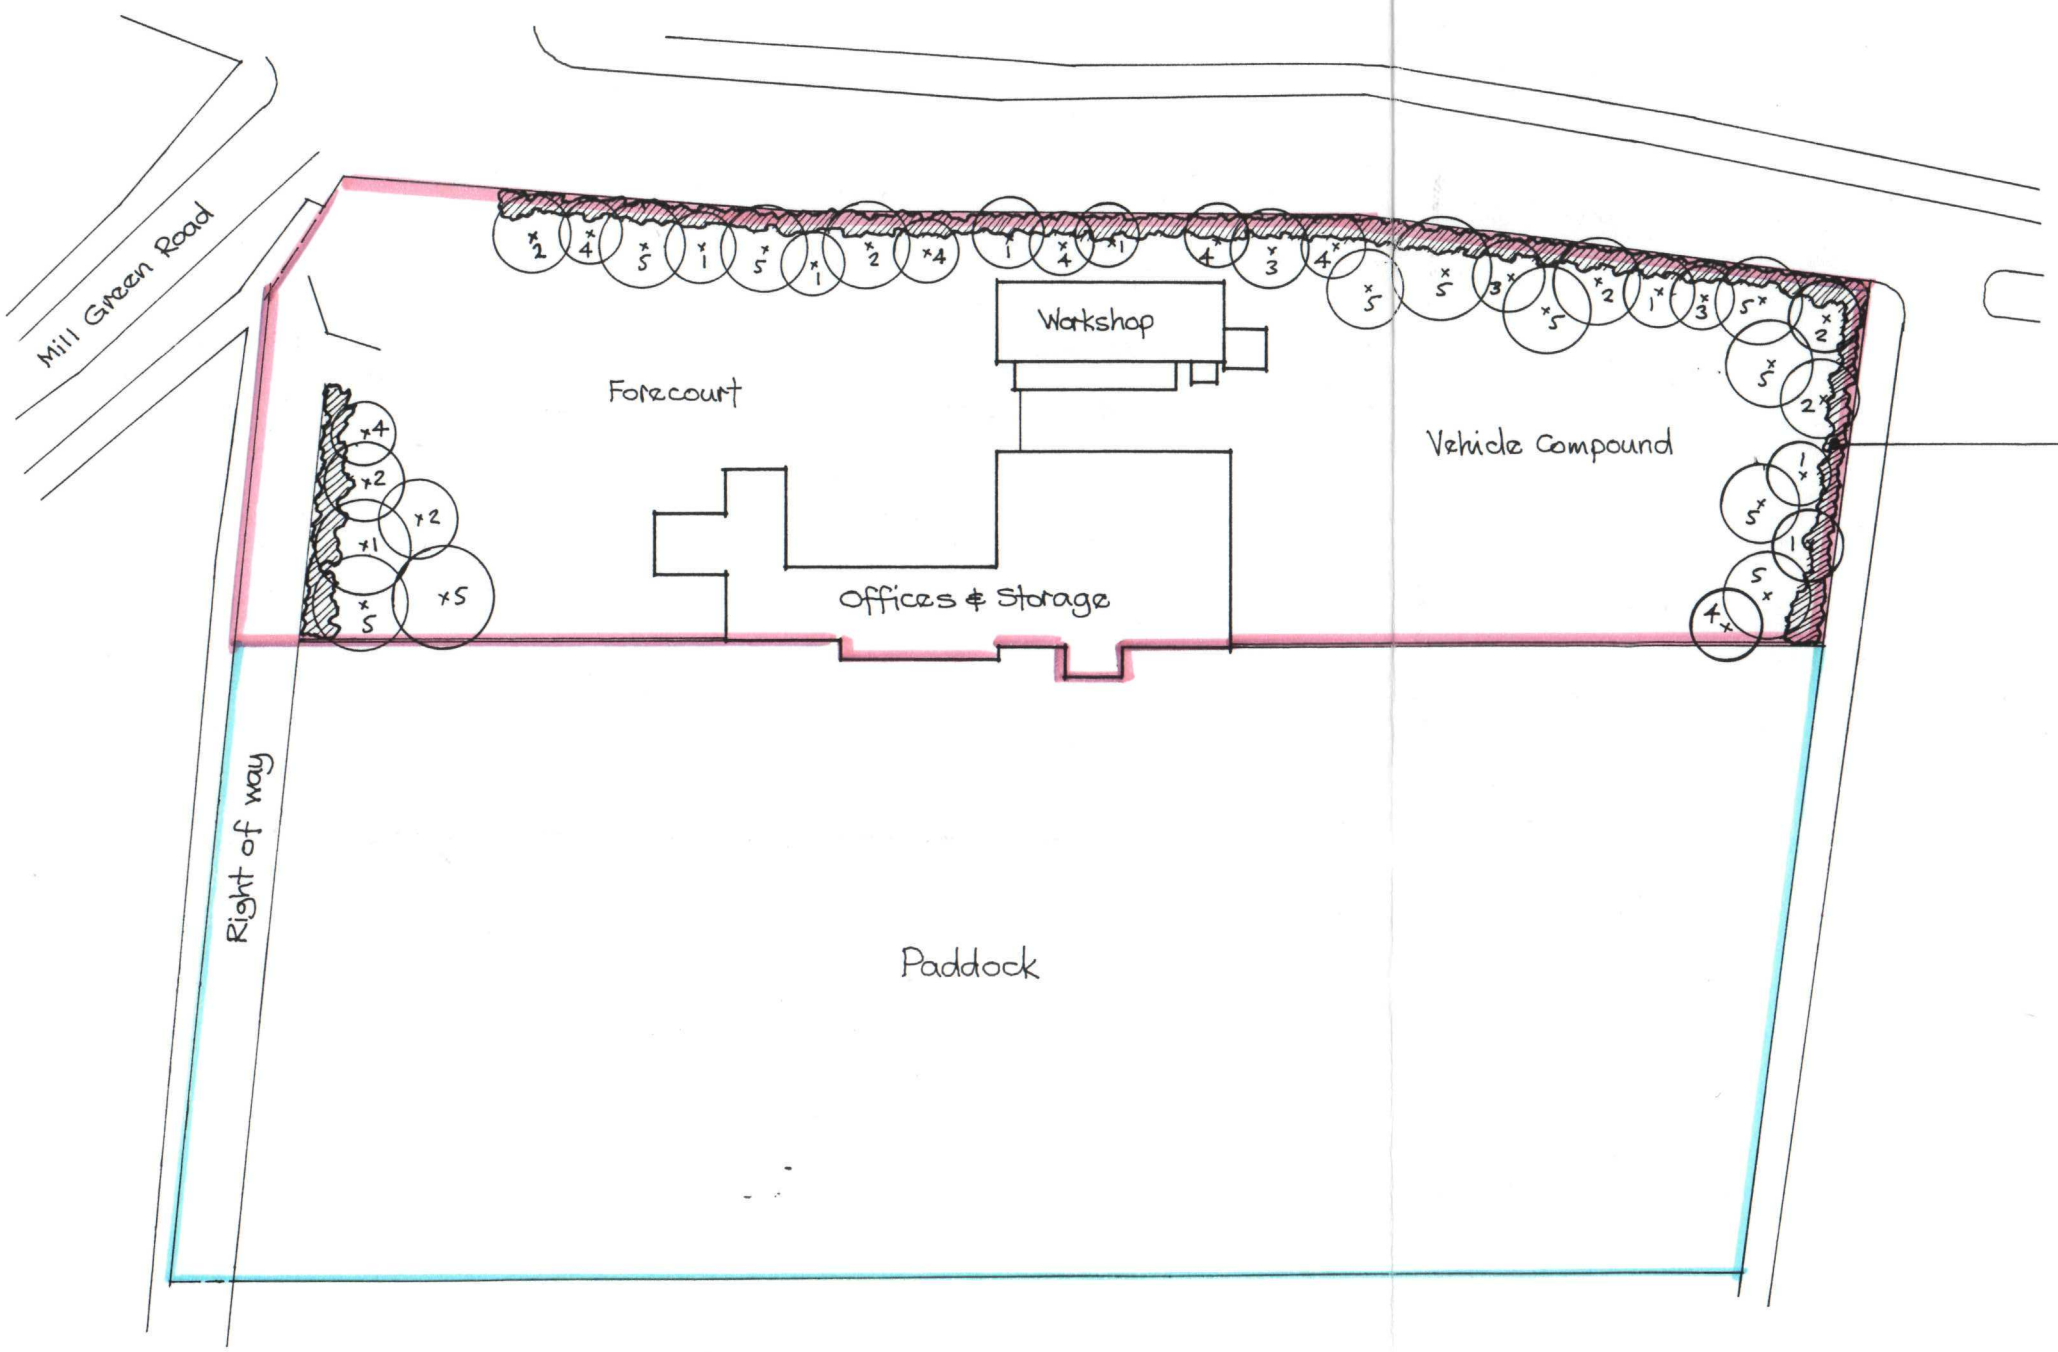


Existing Quickthorn hedge to be thickened and replaced where required to give a continuous boundary screen.

Planting Schedule:

1 Acer campestre (Field Maple)
2 Betula pendula (Silver Birch)
3 Crataegus monogyna (Hawthorn)
4 Prunus spinosa (Blackthorn)
5 Sorbus aucuparia (Rowan)

SUPERSEDED
Retain.

SOUTH HOLLAND DC
HOUSING & PLANNING
- 9 AUG 1999
Ref: 0803/99.

CLIENT	Anglia (UK) Limited	REVISIONS	Arlington PLANNING PARTNERSHIP PLANNING AND DESIGN CONSULTANTS 21 SOUTH ROAD · BOURNE · LINCOLNSHIRE · PE10 9JD TELEPHONE & FAX: BOURNE (01778) 422208
LOCATION	Mill Green Road, Pinchbeck, Spalding, Lincs.		
PROPOSAL	Use of Builders' Yard/Offices for Vehicle Agents		
DRAWING	PLANTING SCHEME	SCALE 1:500	DATE Aug. 1999 / 776/99