




Site
referred
to
with
altered
vehicular
access

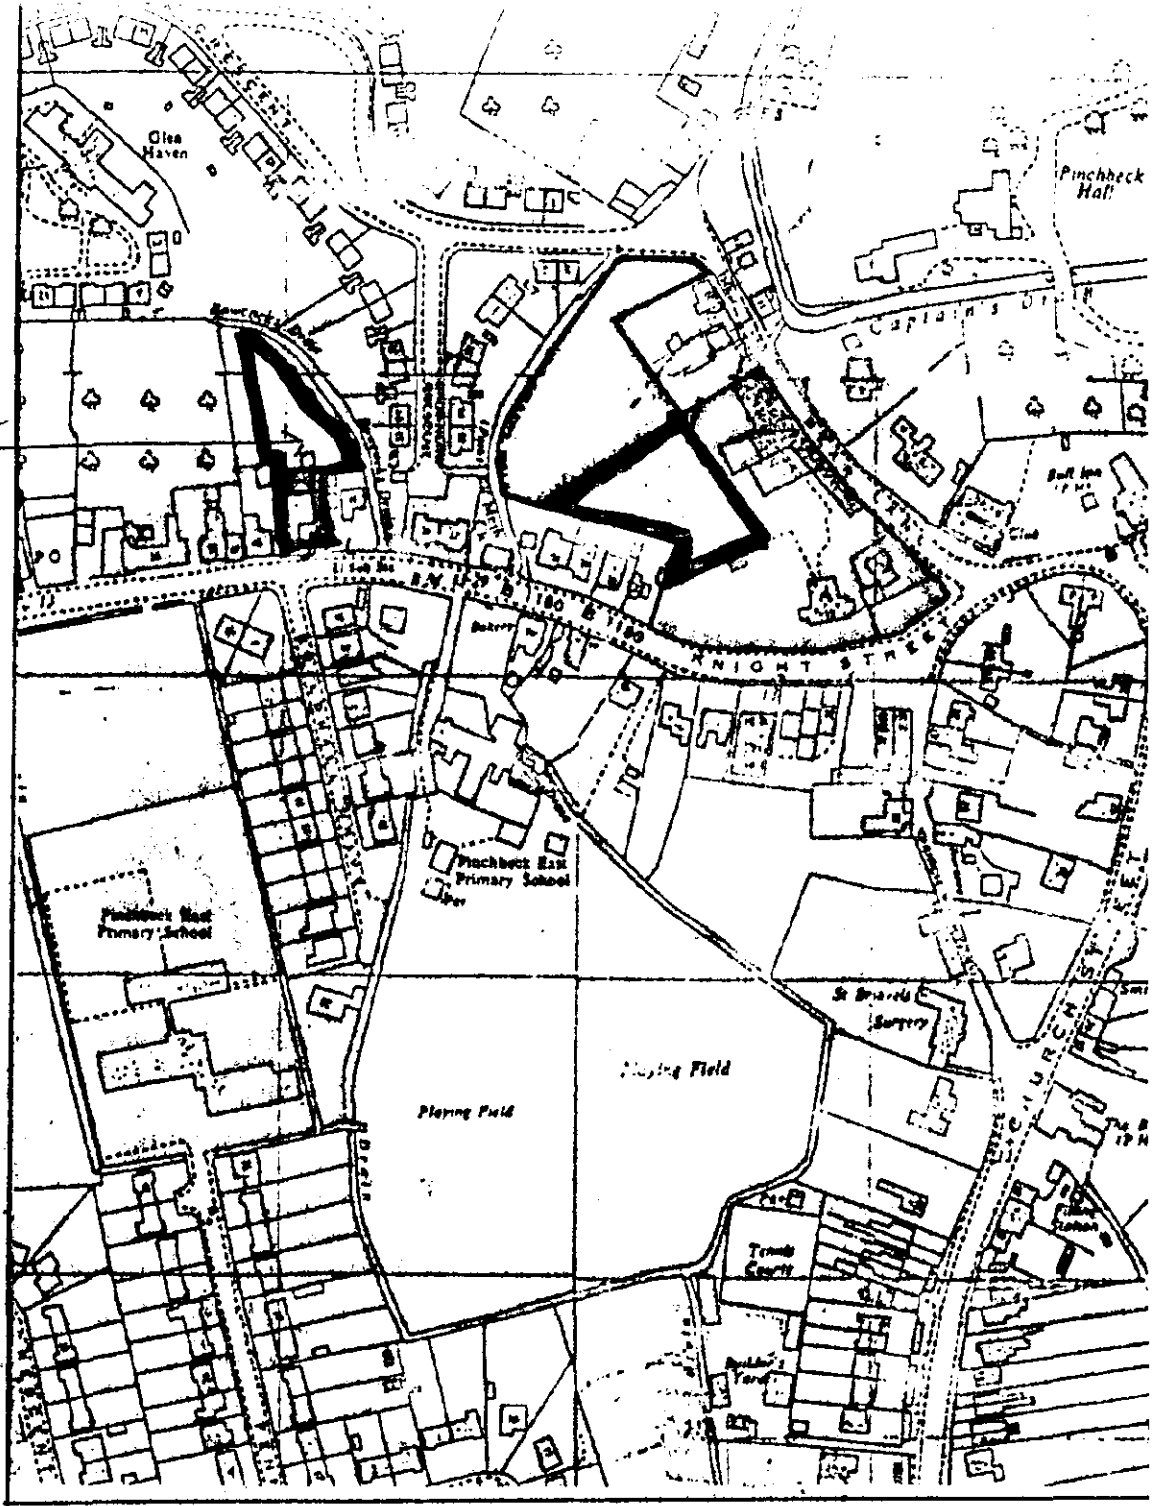

AMENDED PLAN
Ref.

LOCATION PLAN
SCALE: 1/2500.

**SOUTH HOLLAND DC
HOUSING & PLANNING**
-2 OCT 2000
Ref: 0805/00

PROPOSED DWELLING - PINCHBECK
• 43 KNIGHT STREET.

for
MR and MRS R. JARVIS.

Mary E. Crosswell M.A. R.T.C.I.B.
4 Victoria Avenue
Spalding, Lincolnshire
Tel: Business 01775 762943
Home: 01775 723656

**APPROVED
PLAN**

217/6. Sept. 29th '00.