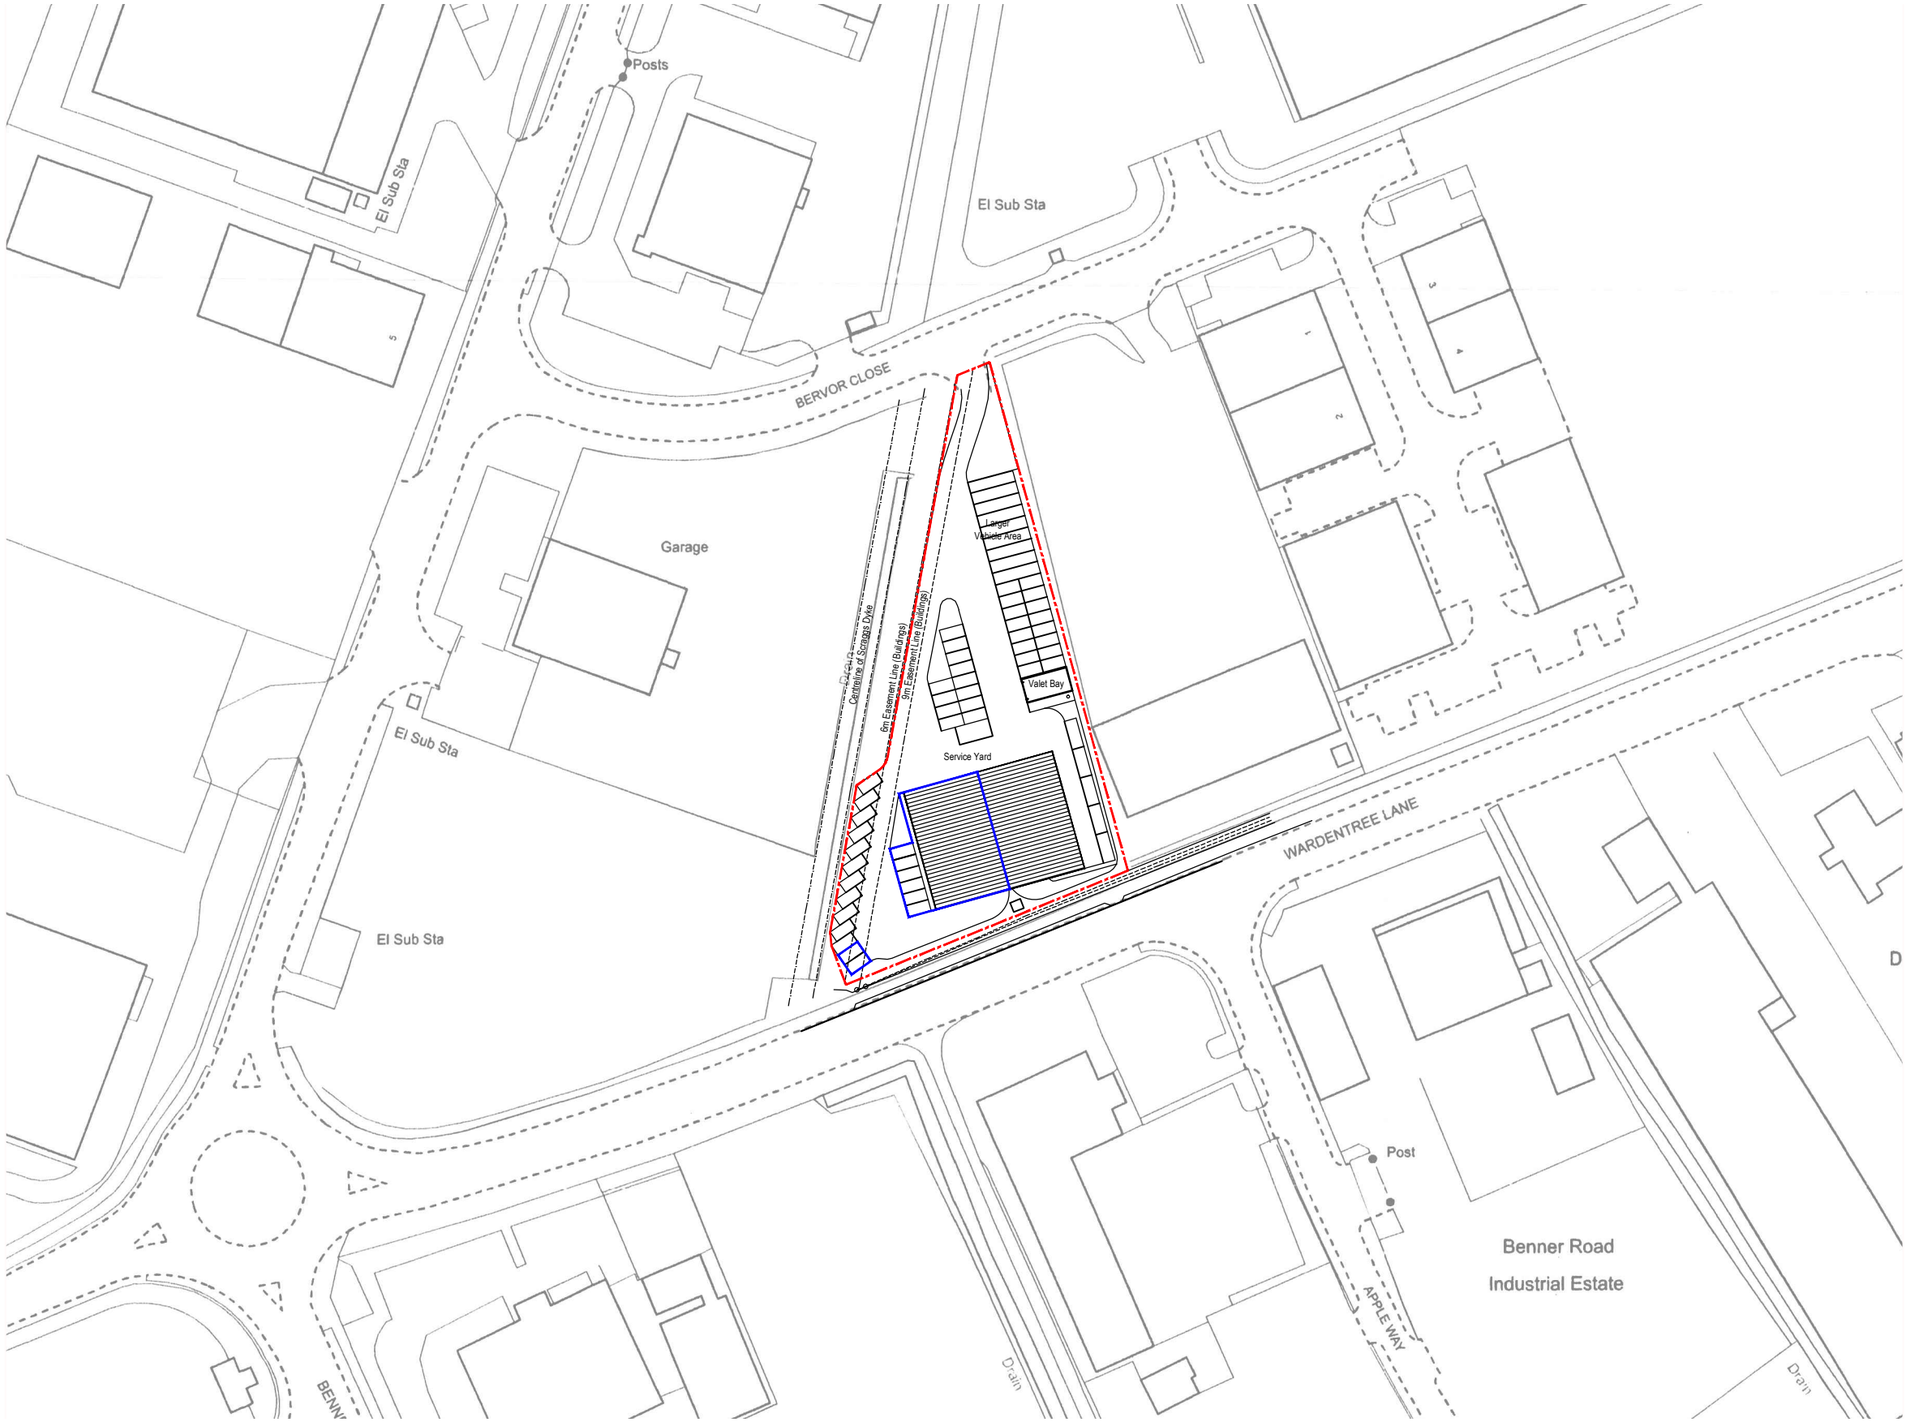


SITE LOCATION PLAN 1:1250

0 5 10 20 30 50 70 90 Metres

Site Boundary

Area under Change of Use

N

CHANGE OF USE

UNIT 1, HAMPSONS LTD, SPALDING

CLIENT:
In 'N' Out

DRAWING TITLE:
Site Location Plan

SCALE:
1:1250 @ A3

PROJECT / DRAWING NUMBER:
0075/L01
-

Dixon Architecture
www.dixonarchitecture.co.uk
Unit H, Catherine Street Business Center
Warrington, WA5 0LH
Tel: 0333 123 5115