




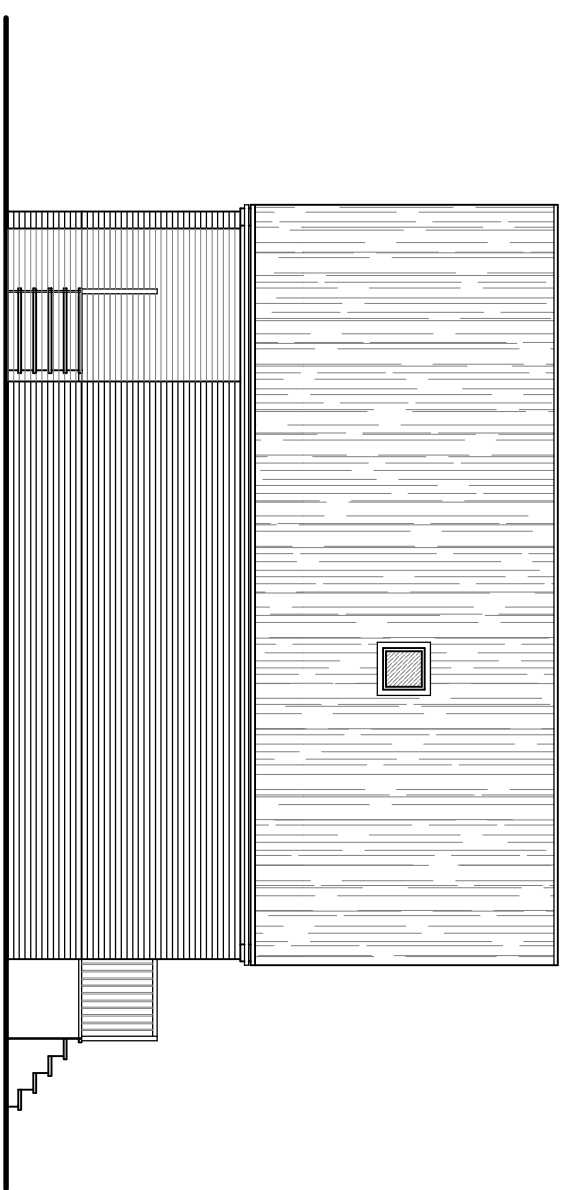


NORTH EAST ELEVATION

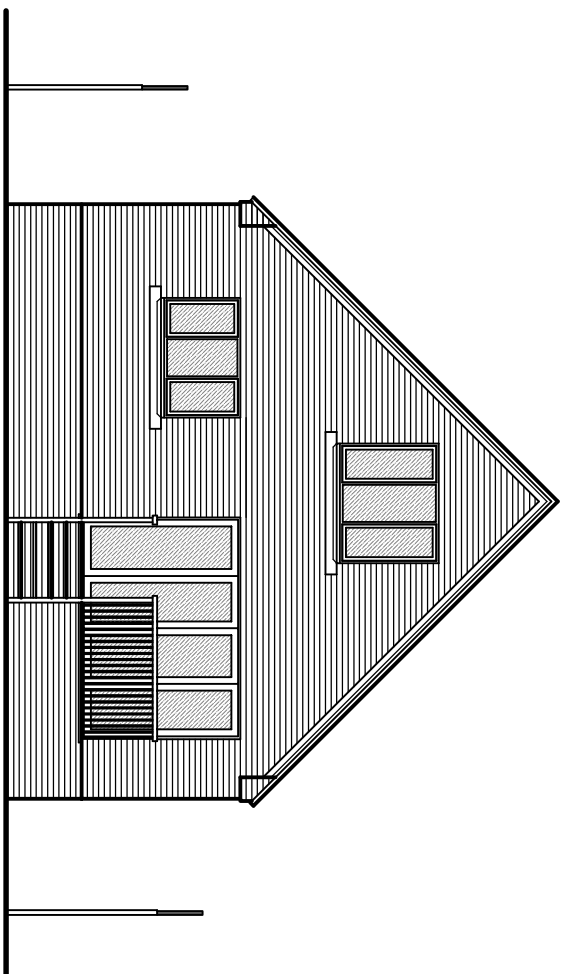


NORTH WEST ELEVATION

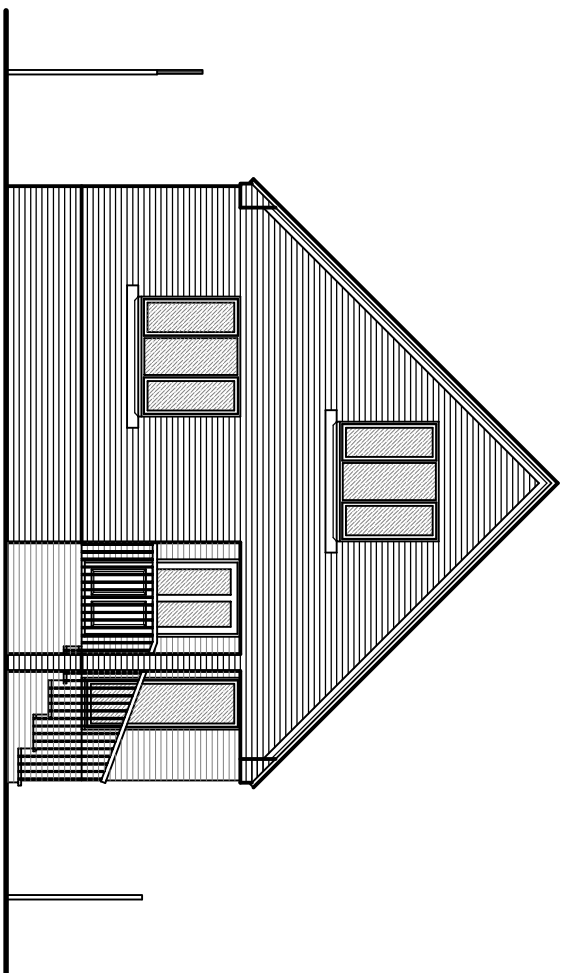


SOUTH EAST ELEVATION

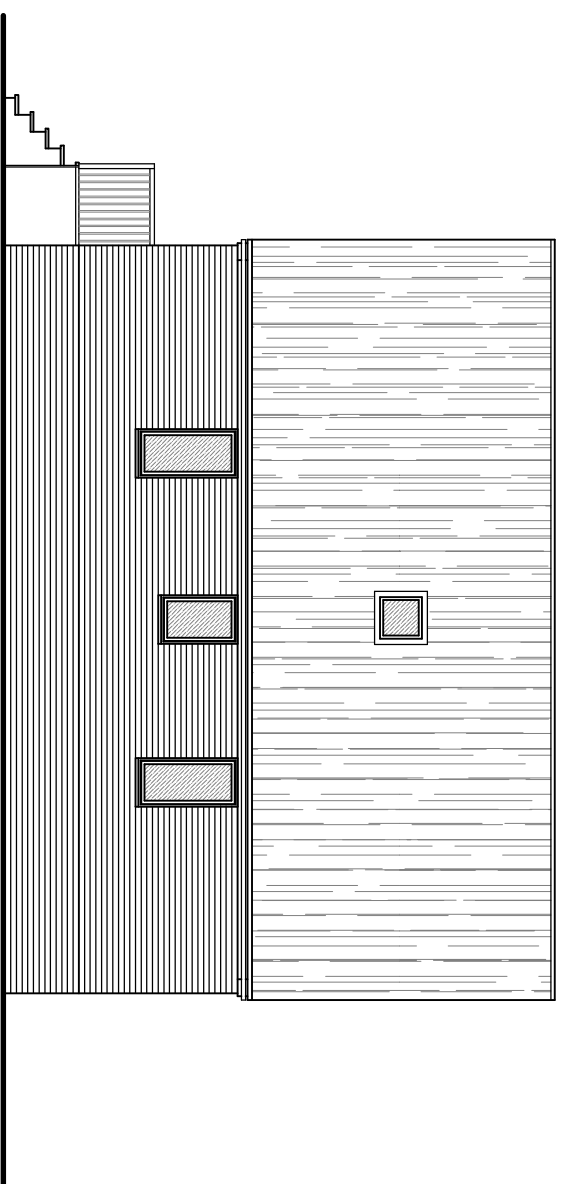


SOUTH WEST ELEVATION

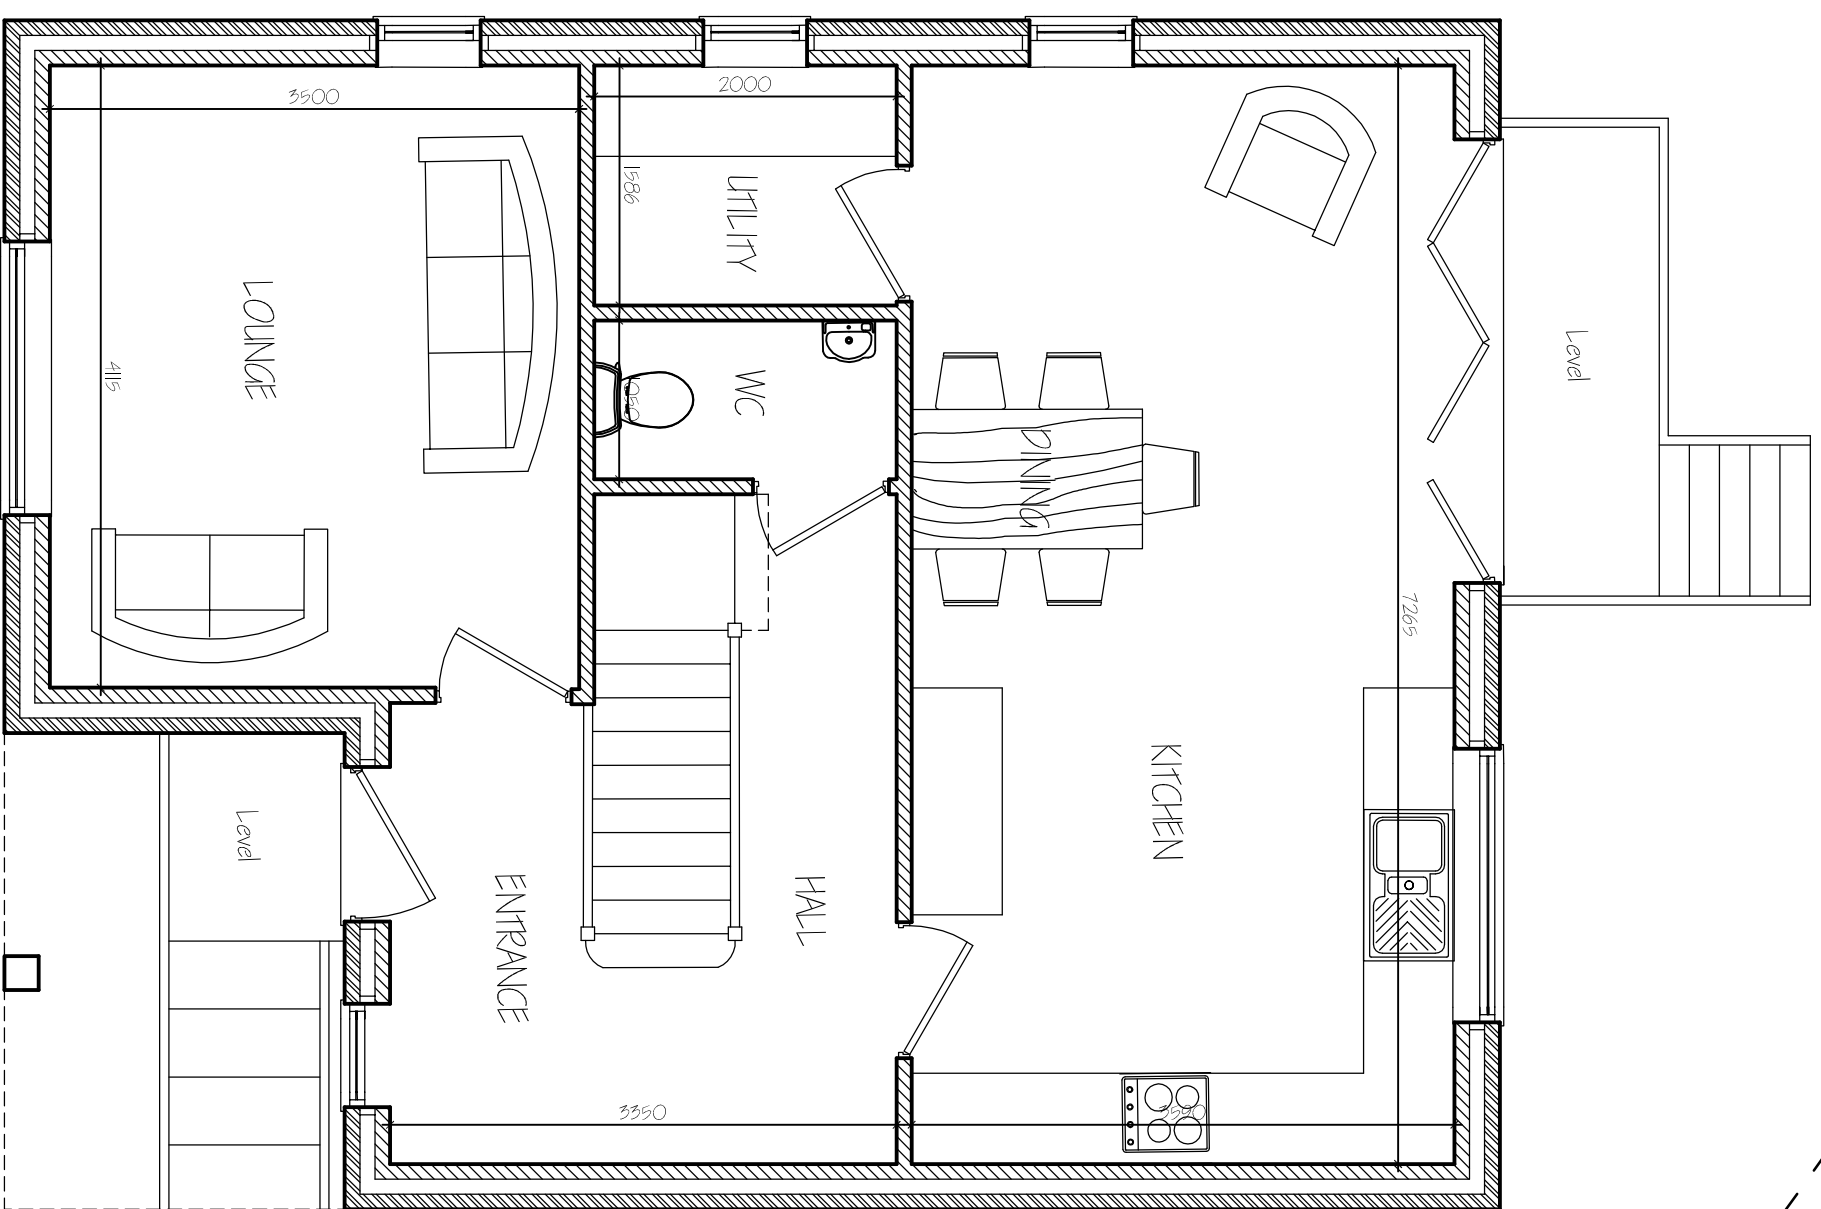


GROUND FLOOR PLAN

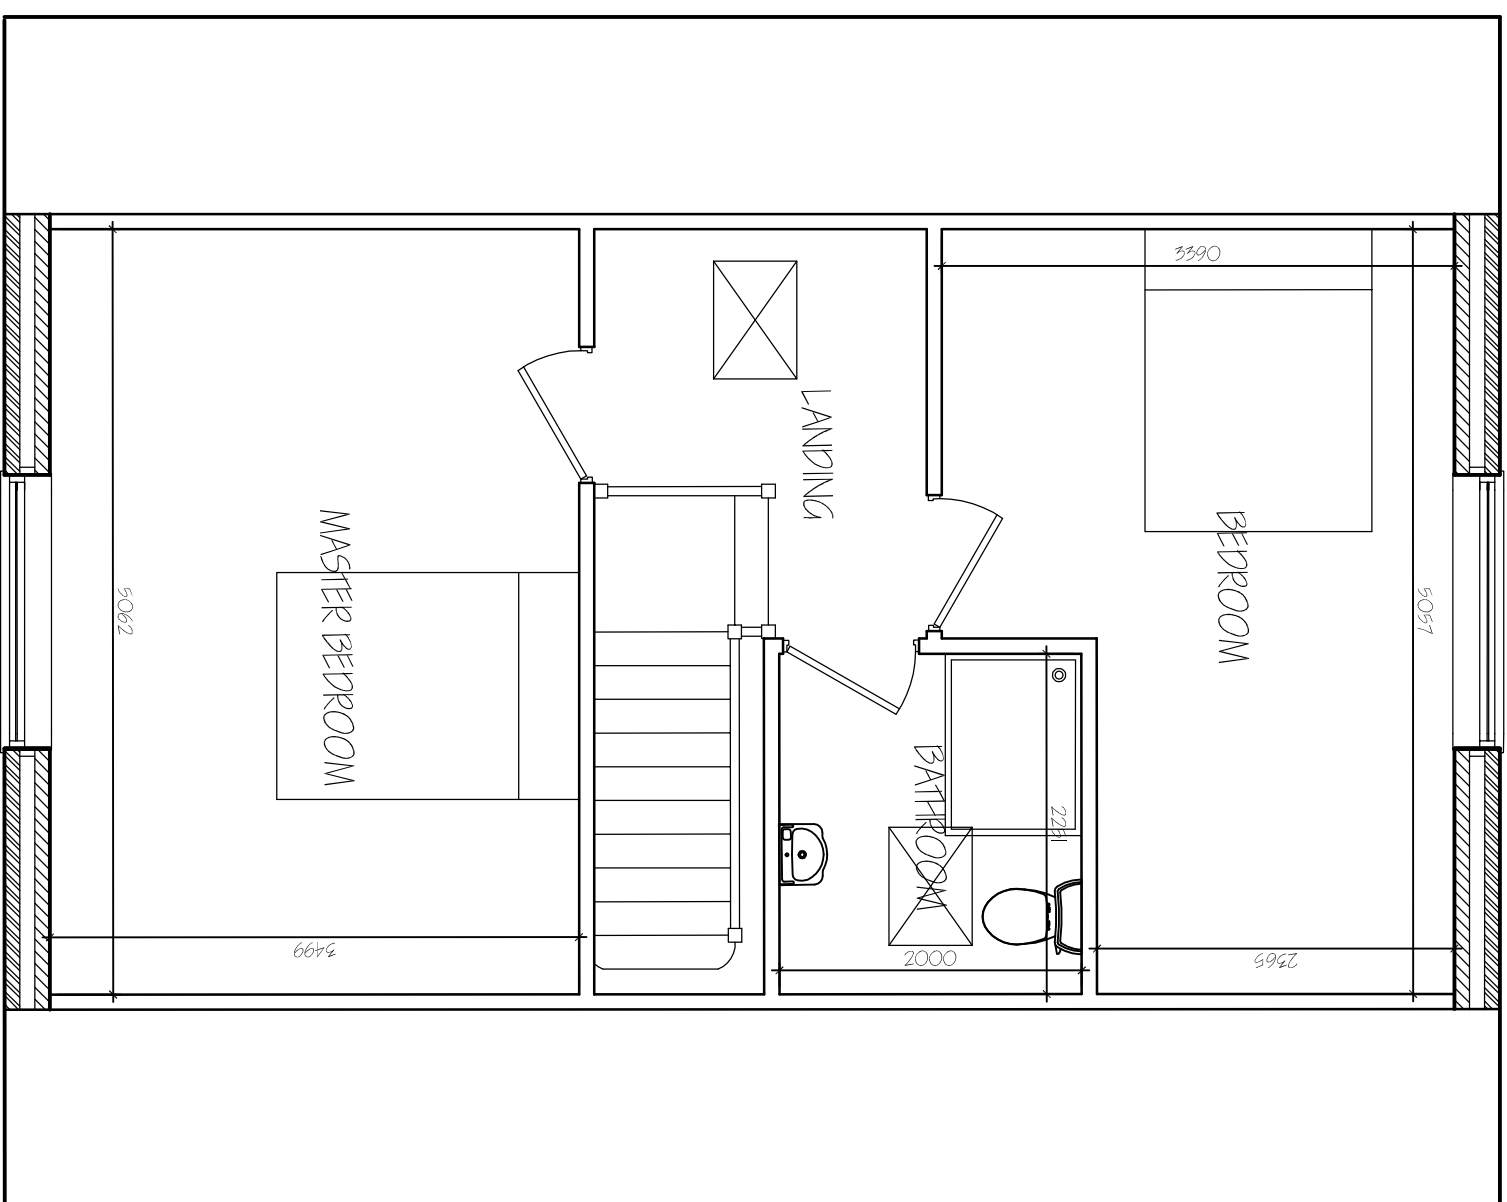

FIRST FLOOR PLAN

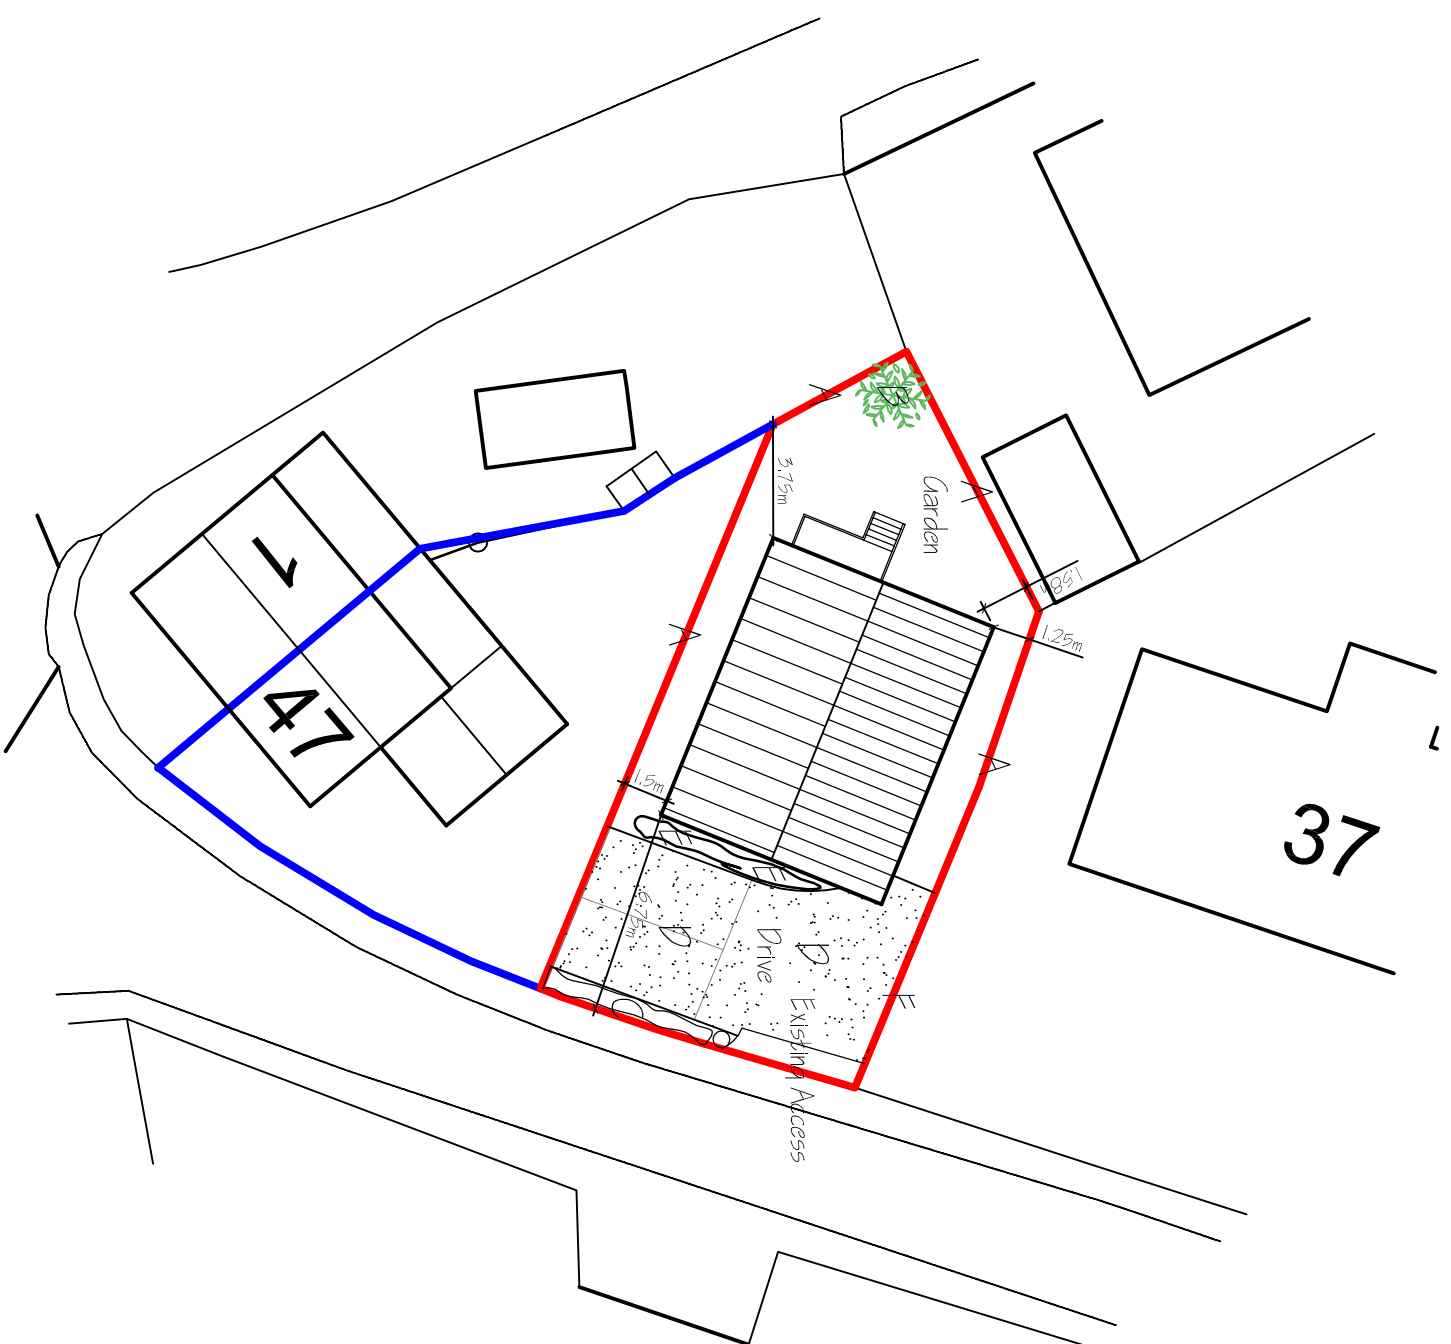

SITE PLAN.
1/250.

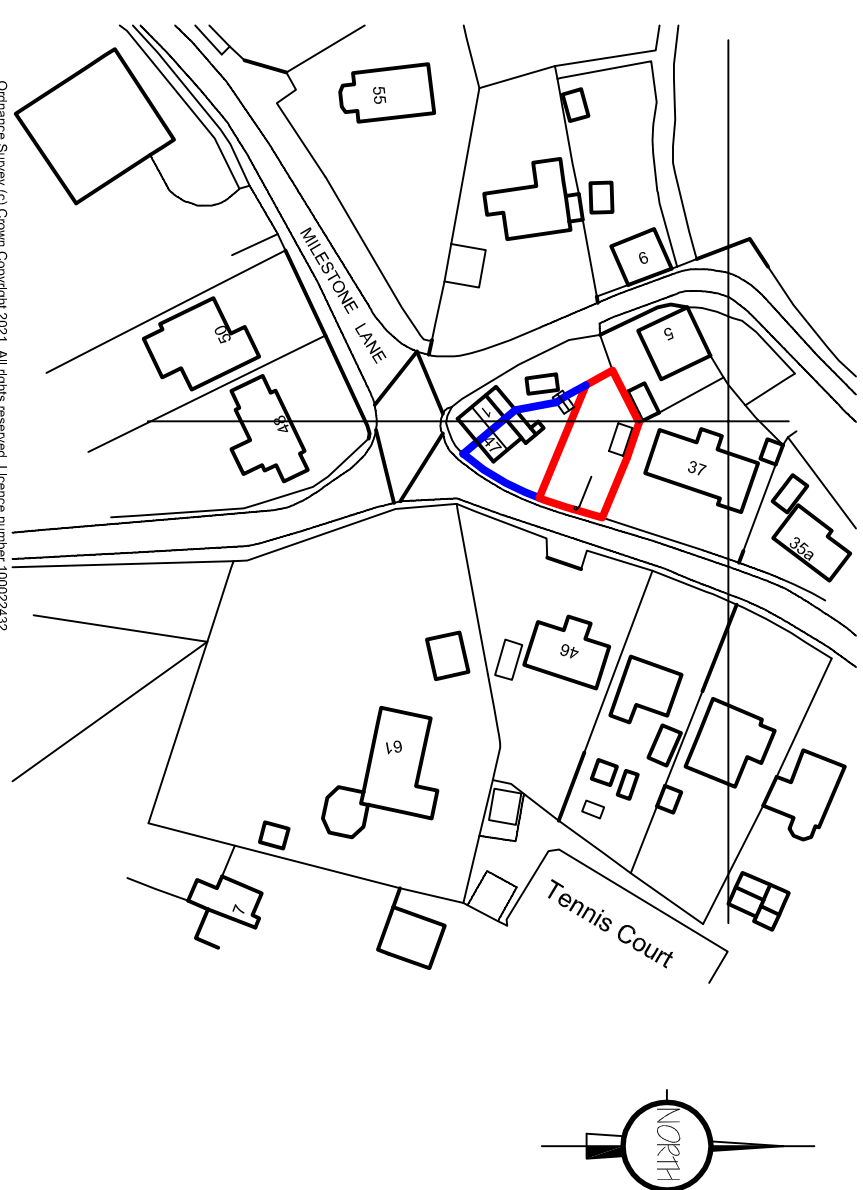

LOCATION PLAN.
1/1250.

ref.	revision	date
A	LAUSCPING & JOHNSON'S FICHE ADDED	JUN 2020

G. R. MERCHANT LTD.
I.ENG AMICE FIVVO
ARCHITECTURAL, STRUCTURAL
AND LAND DRAINAGE
CONSULTANTS

**12A Park Road, Holbeach,
Spalding, Lincs., PE12 7EE
Tel: 01406 430800
Fax: 01406 425744
E-Mail: gr.merchant@btconnect.com**

Project
RESIDENTIAL DEVELOPMENT
ADJ. 47 MILESTONE LANE
PINEHURST
SPALDING, LINC.'S, PEIZ 5NR.

SCOTT PARK DEVELOPMENTS LTD

FLOOR PLANS & ELEVATIONS
SITE & LOCATION PLANS.

Date	Drawn
JUNE '2021,	SLP,

1/50, 1/100, (unless otherwise stated)

[illegible]