



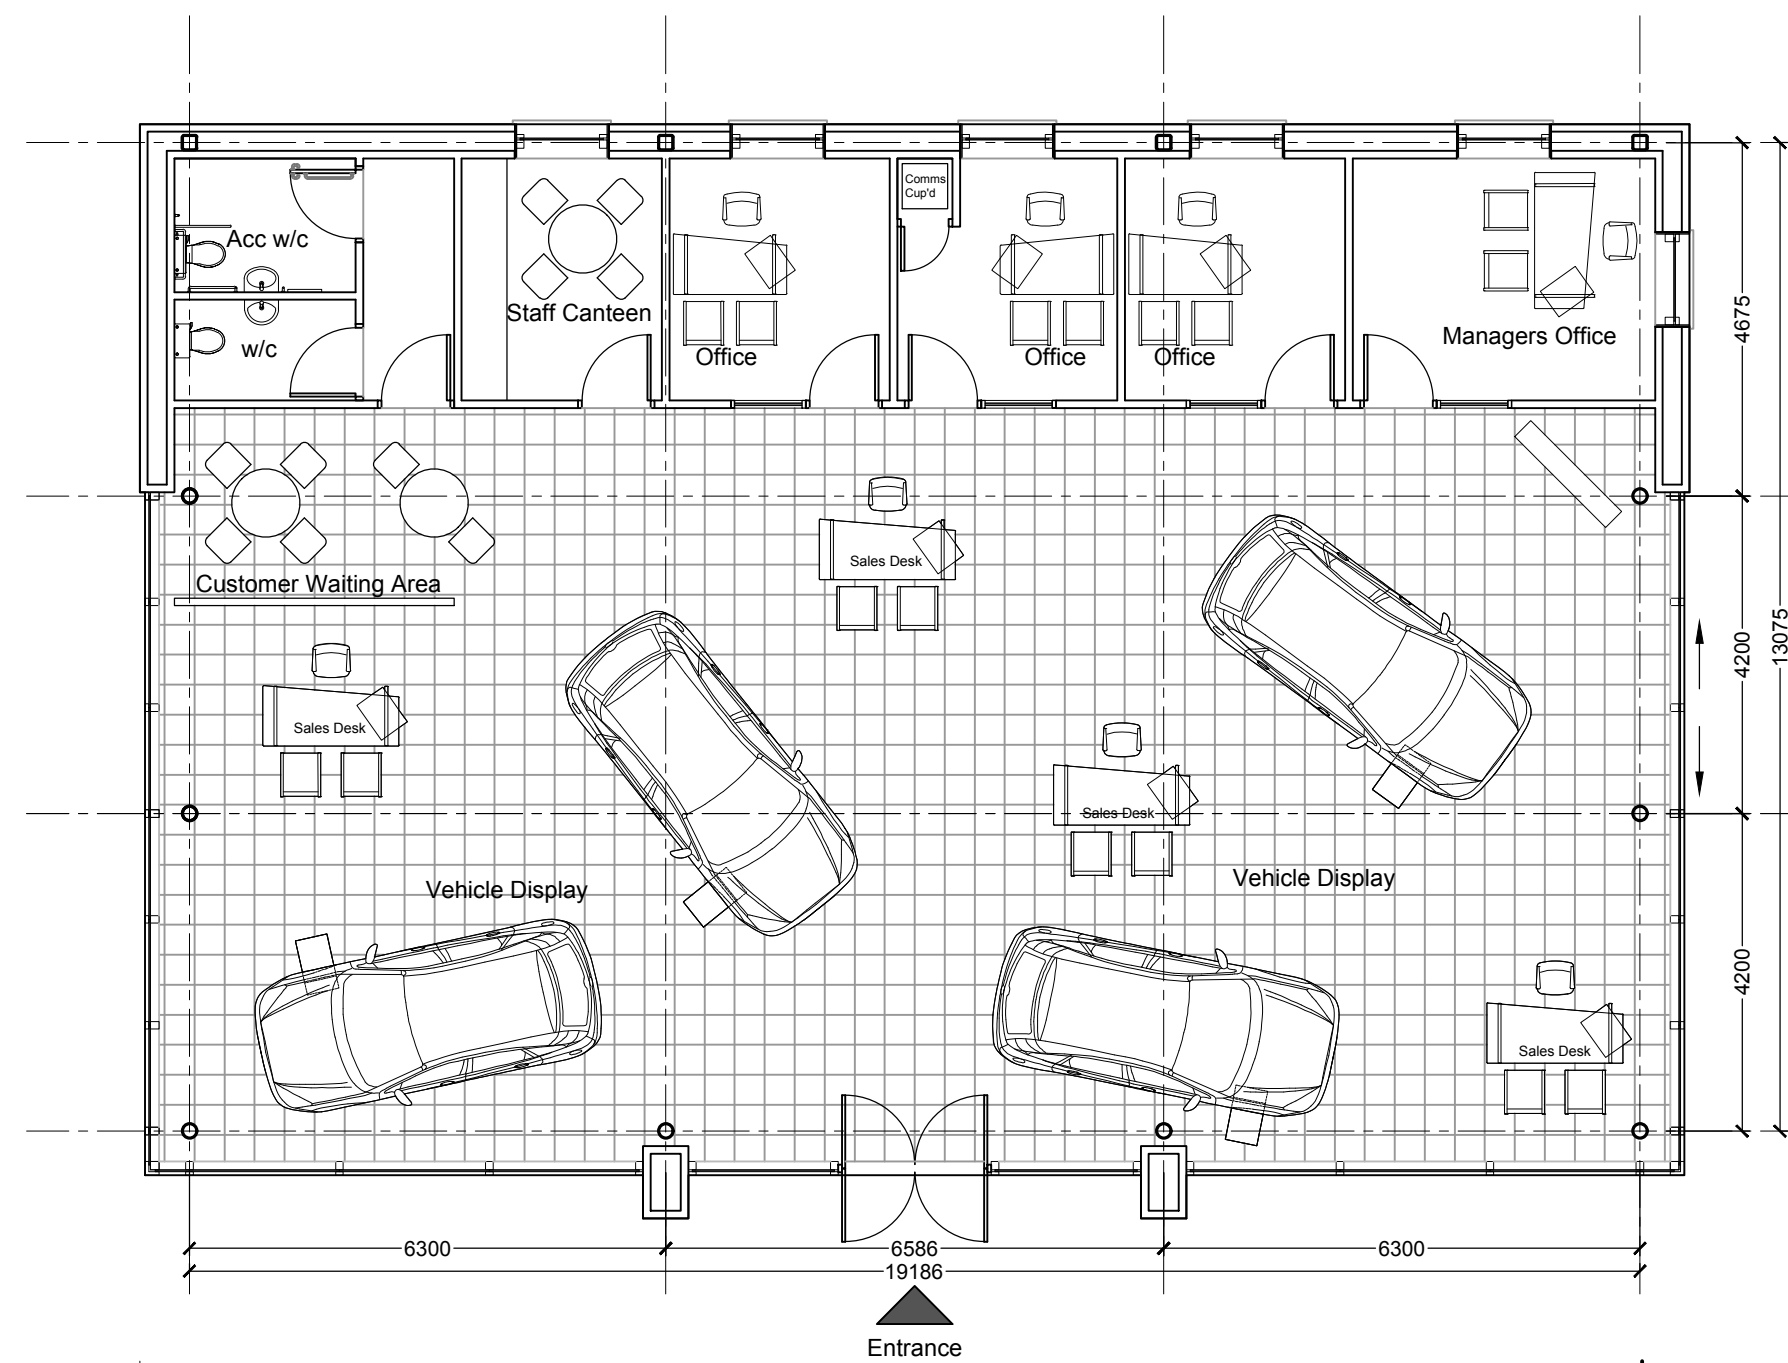


Showroom Building Ground Floor Plan - (Ground Floor = 2,788ft² GIA)




South Elevation

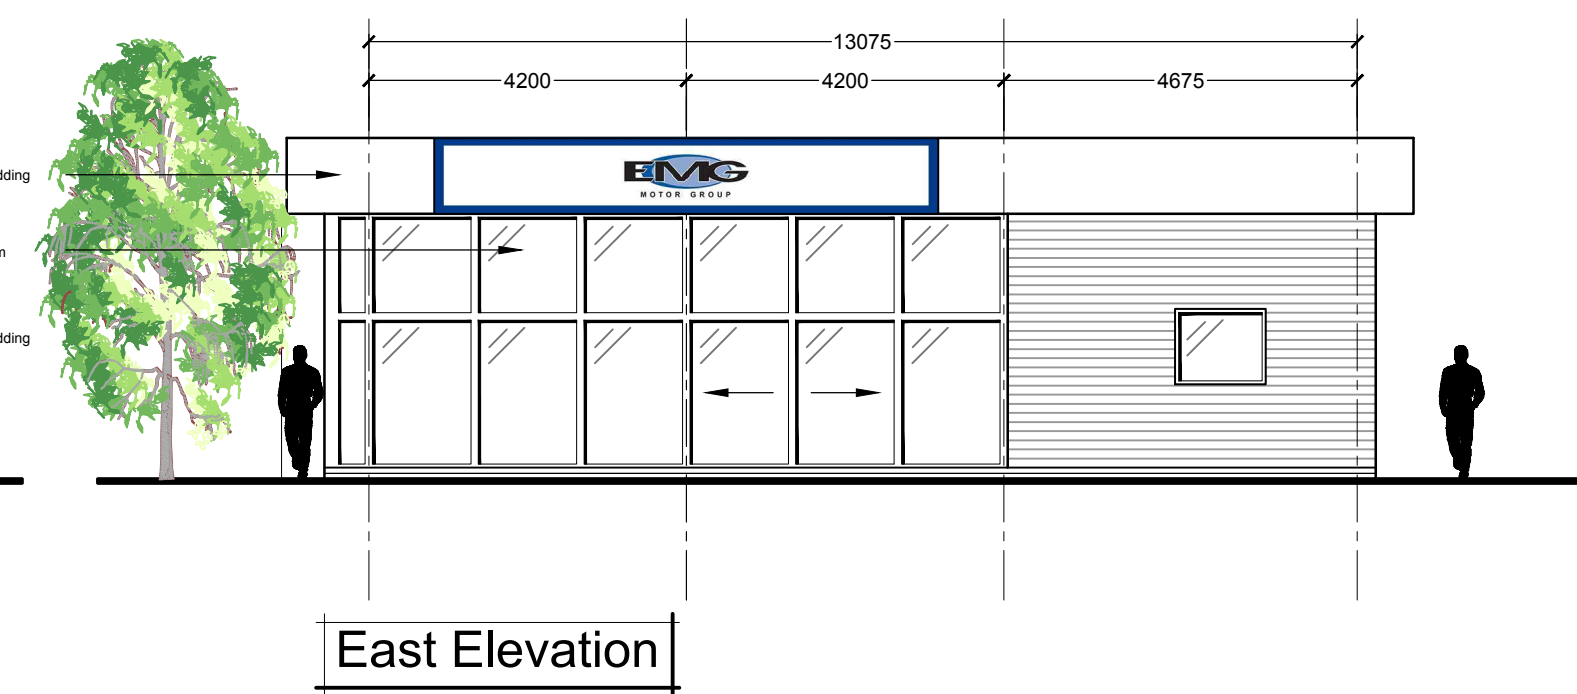

East Elevation

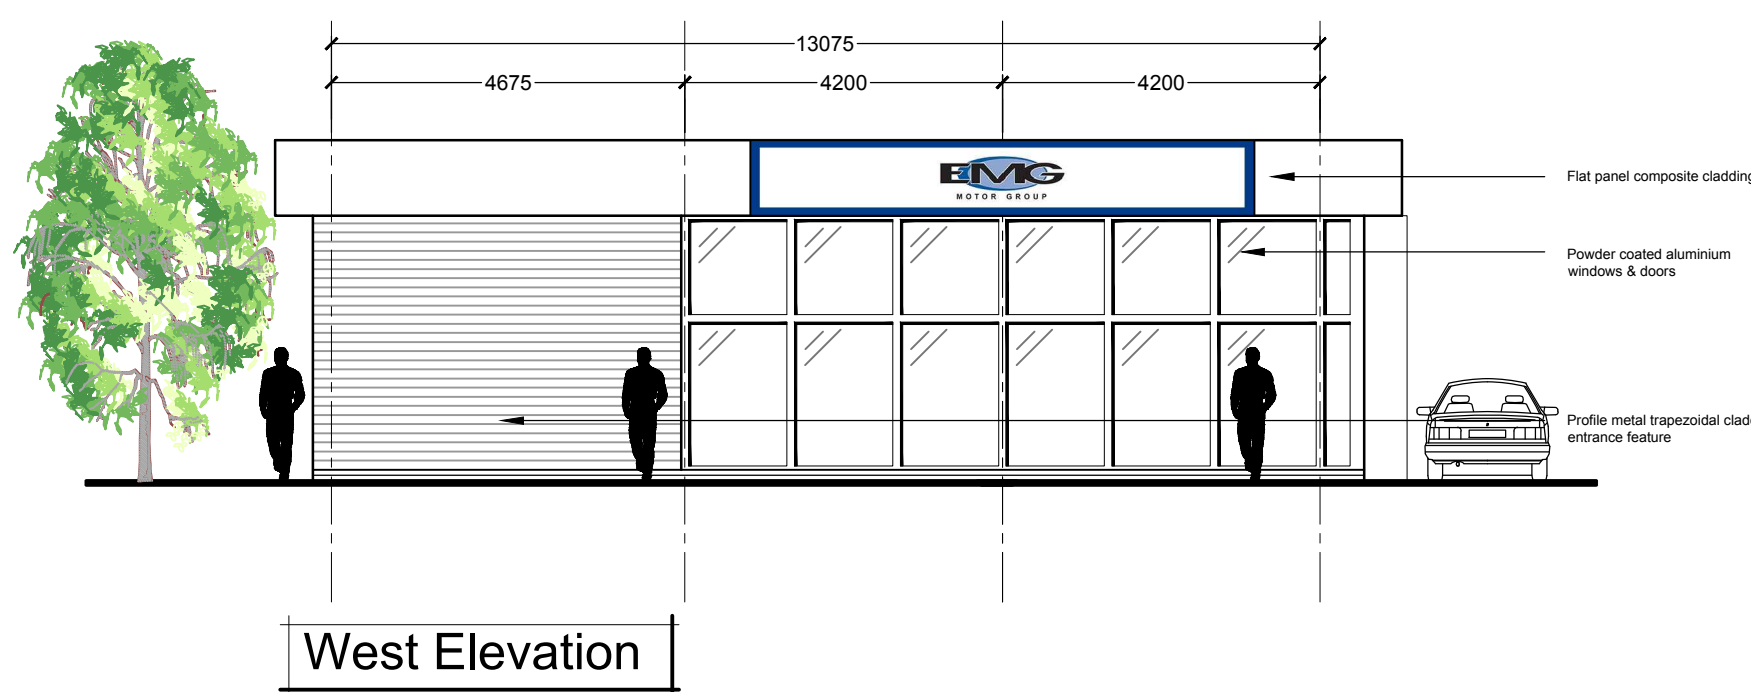

West Elevation

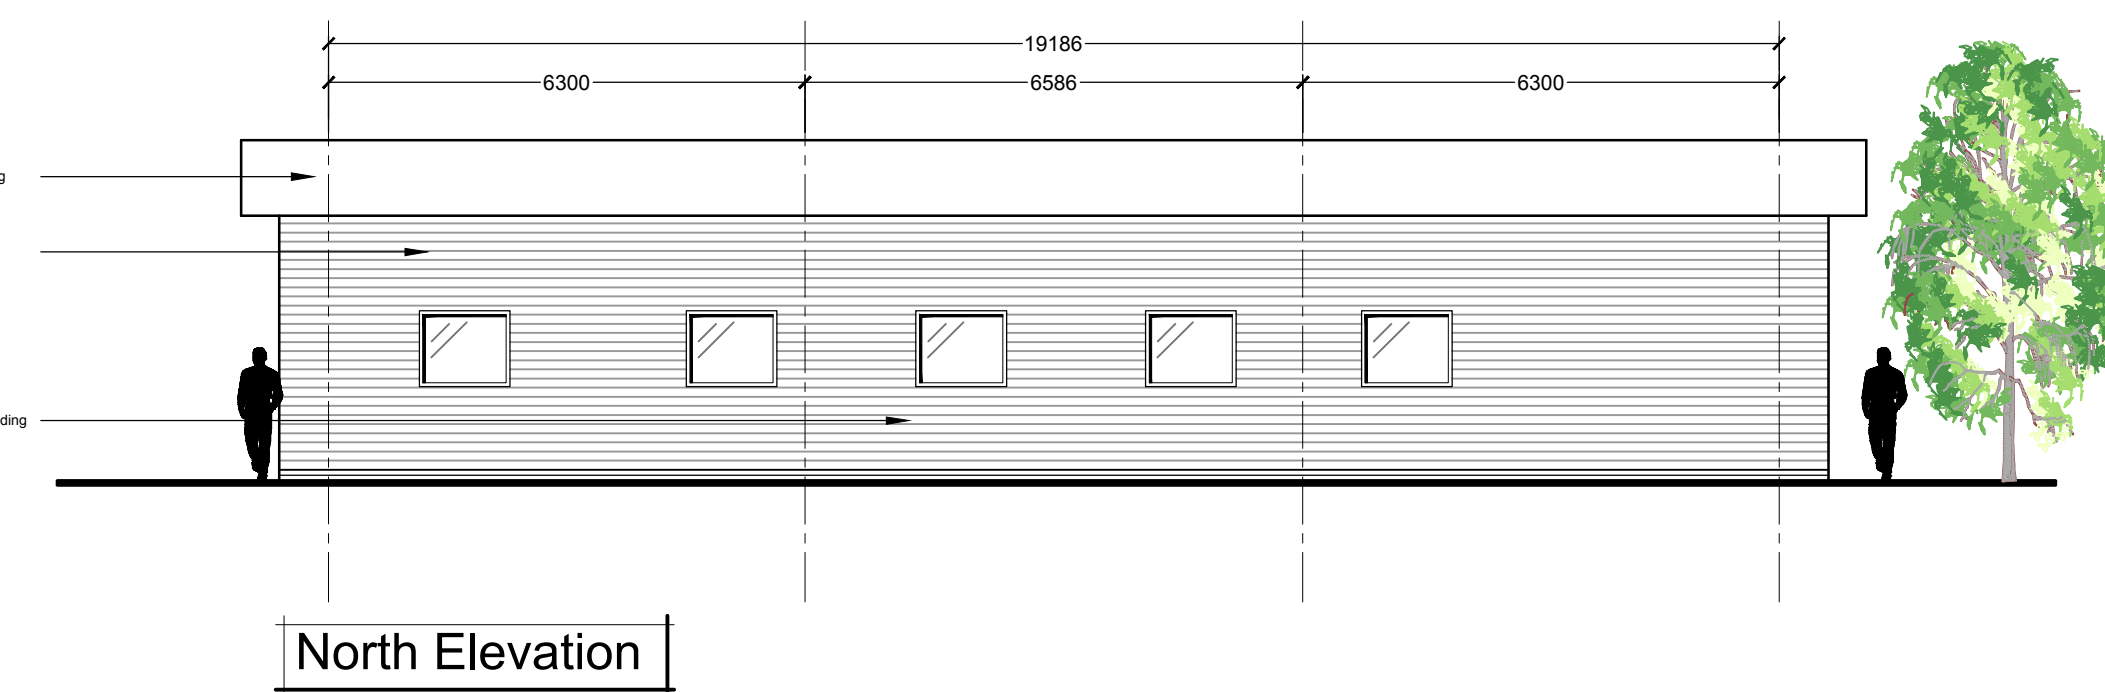

North Elevation