



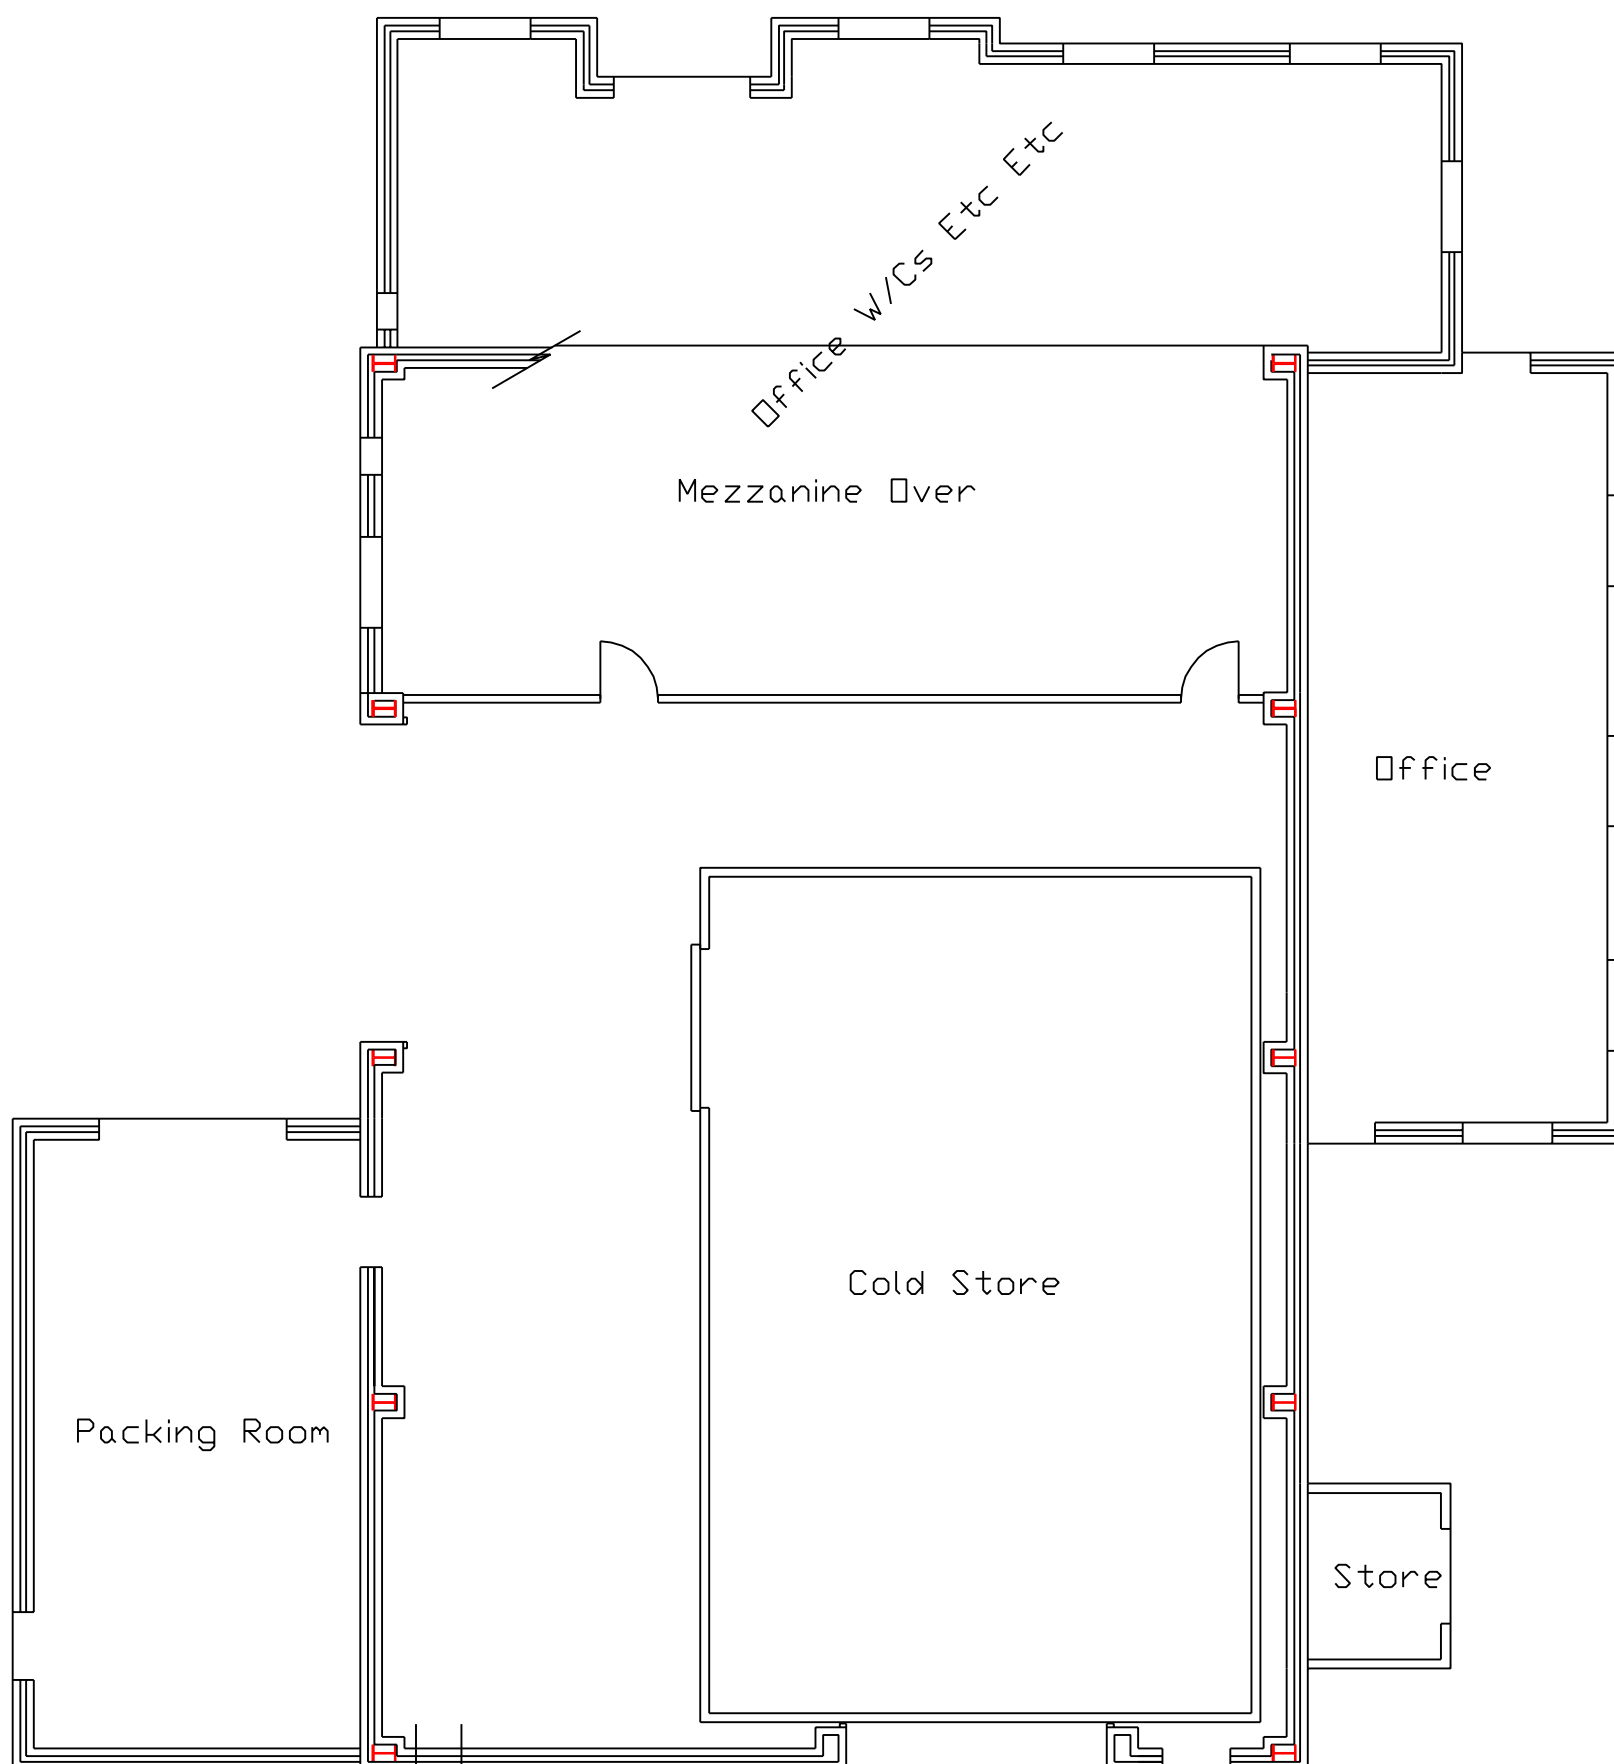

Existing Ground Floor Layout 1:100

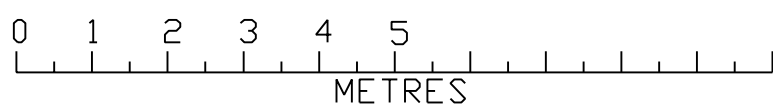

	Design & Management.co.uk	
	7 West Fen Frithville Boston Lincs PE22 7EX Tel 01205 750775	
JOB TITLE Existing Floor Layout 9 Cresswell Close Spalding Linc's PE11 3TY		
SCALE 1:100 on A3		DATE July 2015
DESIGNED & DRAWN BY Design and Management.co.uk which is a trading name of Planning and Property Consultancy Ltd TEL 01205 750775 Reg in England No 9554483 ALL DRAWINGS ARE SUPPLIED SUBJECT TO D and M.co.uk STANDARD CONDITIONS WHICH ARE AVAILABLE ON REQUEST. © COPYRIGHT KEITH BAKER 07/15		