




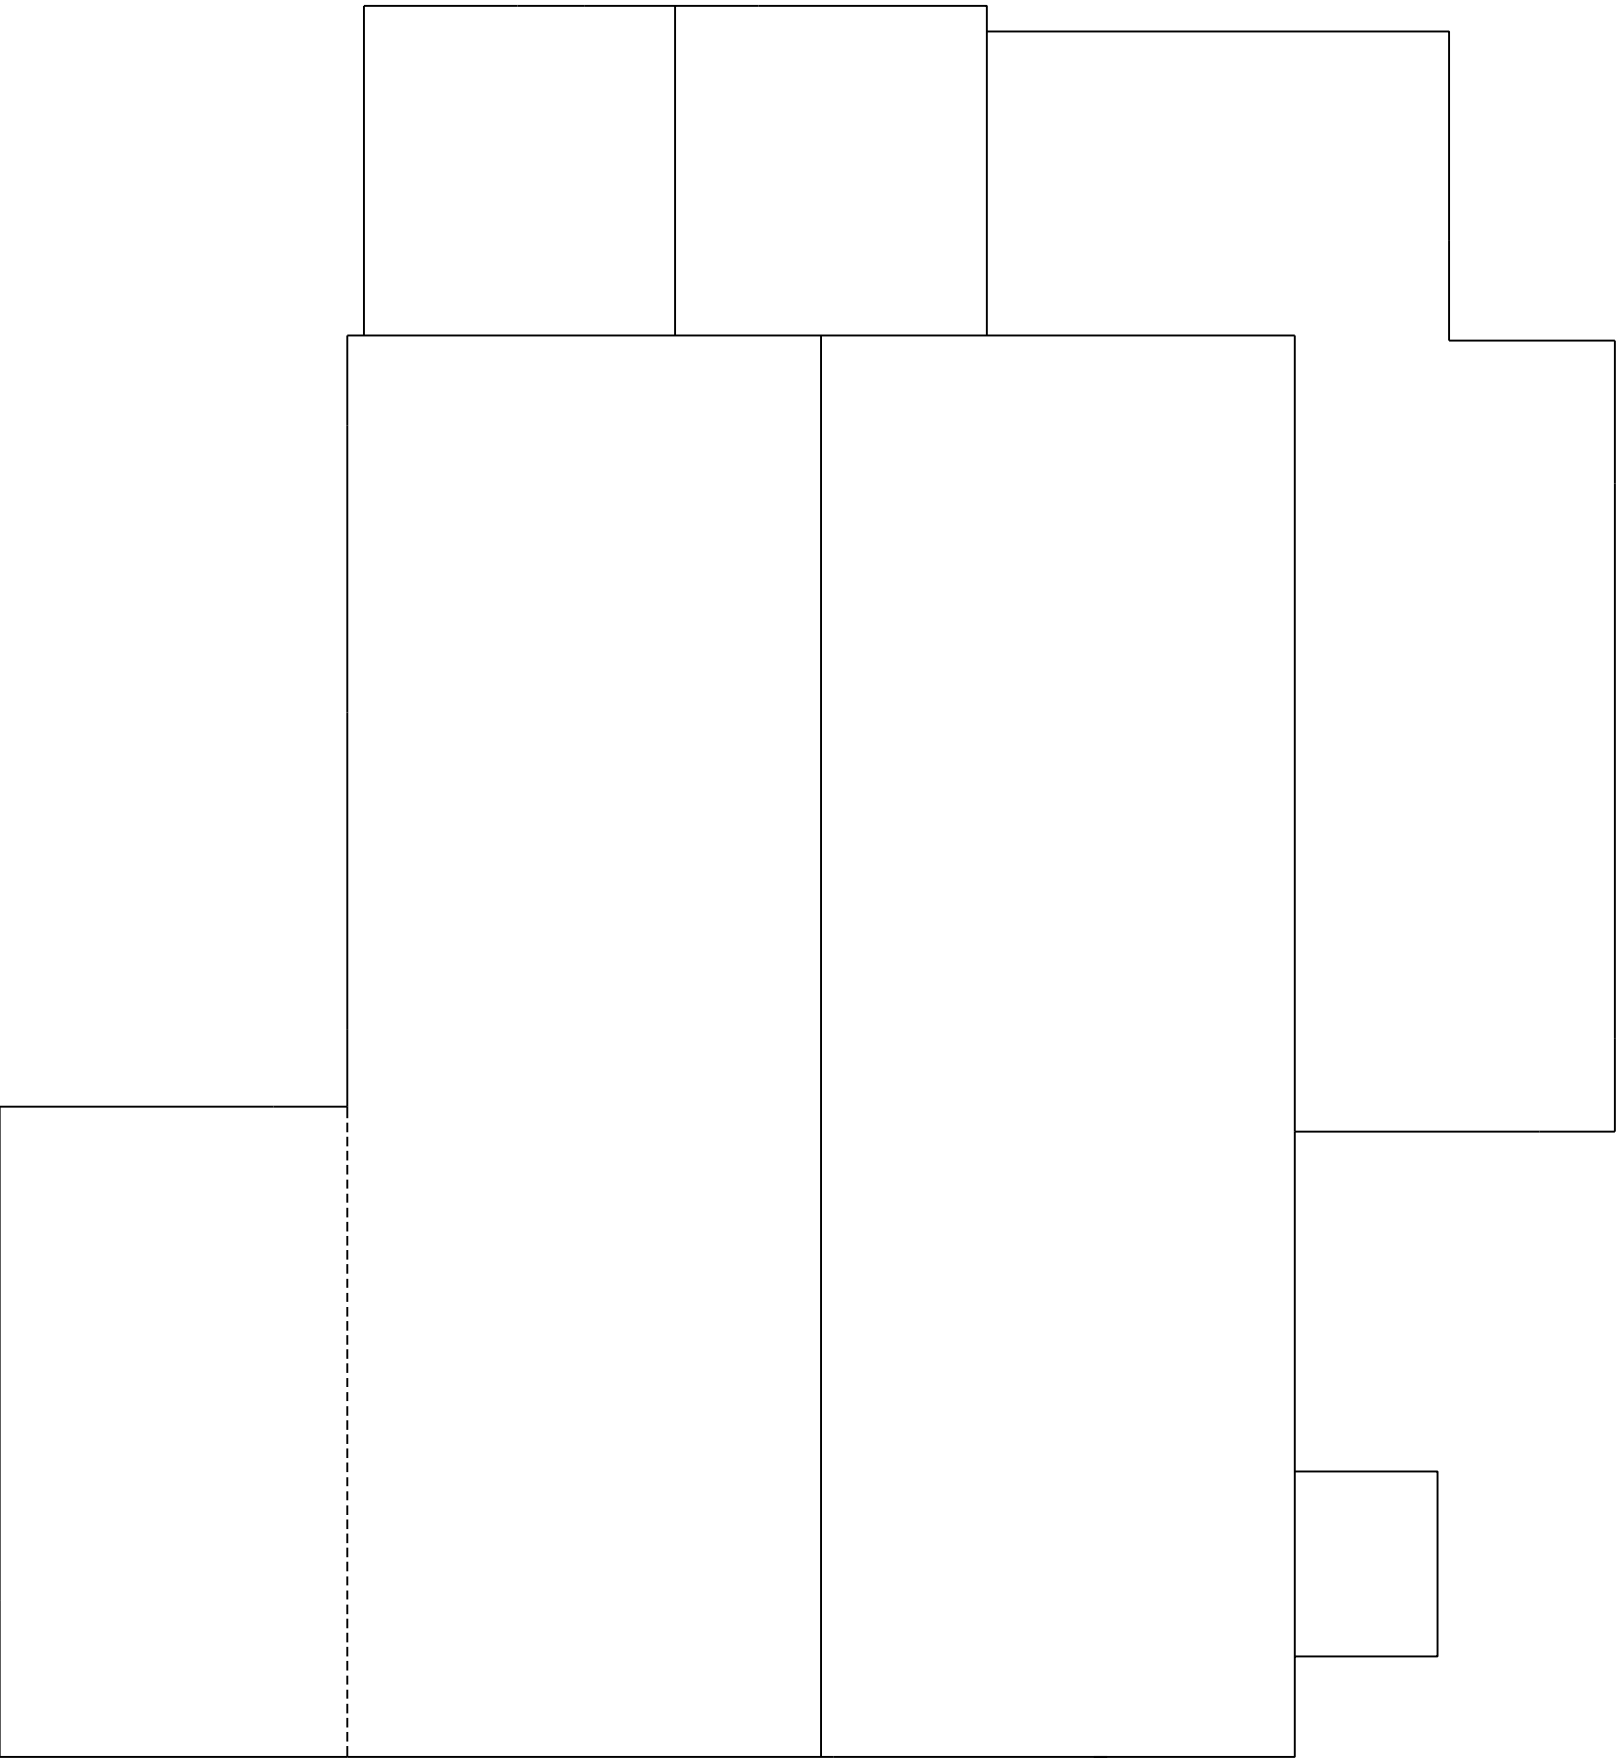

Existing Roof Layout 1:100

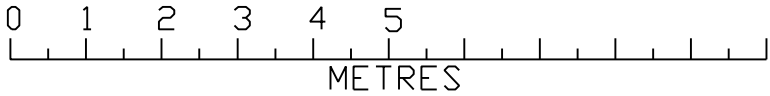

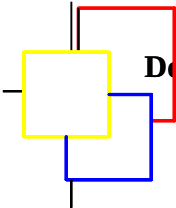

Design & Management.co.uk
7 West Fen
Frithville
Boston
Lincs
PE22 7EX Tel 01205 750775

JOB TITLE Existing Roof Layout 9 Cresswell Close Spalding Linc's PE11 3TY	
SCALE 1:100 on A3	DATE July 2015

DESIGNED & DRAWN BY Design and Management.co.uk which is a trading name of Planning and Property Consultancy Ltd TEL 01205 750775
Reg in England No 9554483
ALL DRAWINGS ARE SUPPLIED SUBJECT TO D and M.co.uk STANDARD CONDITIONS WHICH ARE AVAILABLE ON REQUEST.
© COPYRIGHT KEITH BAKER 07/15