




Boundary Fence

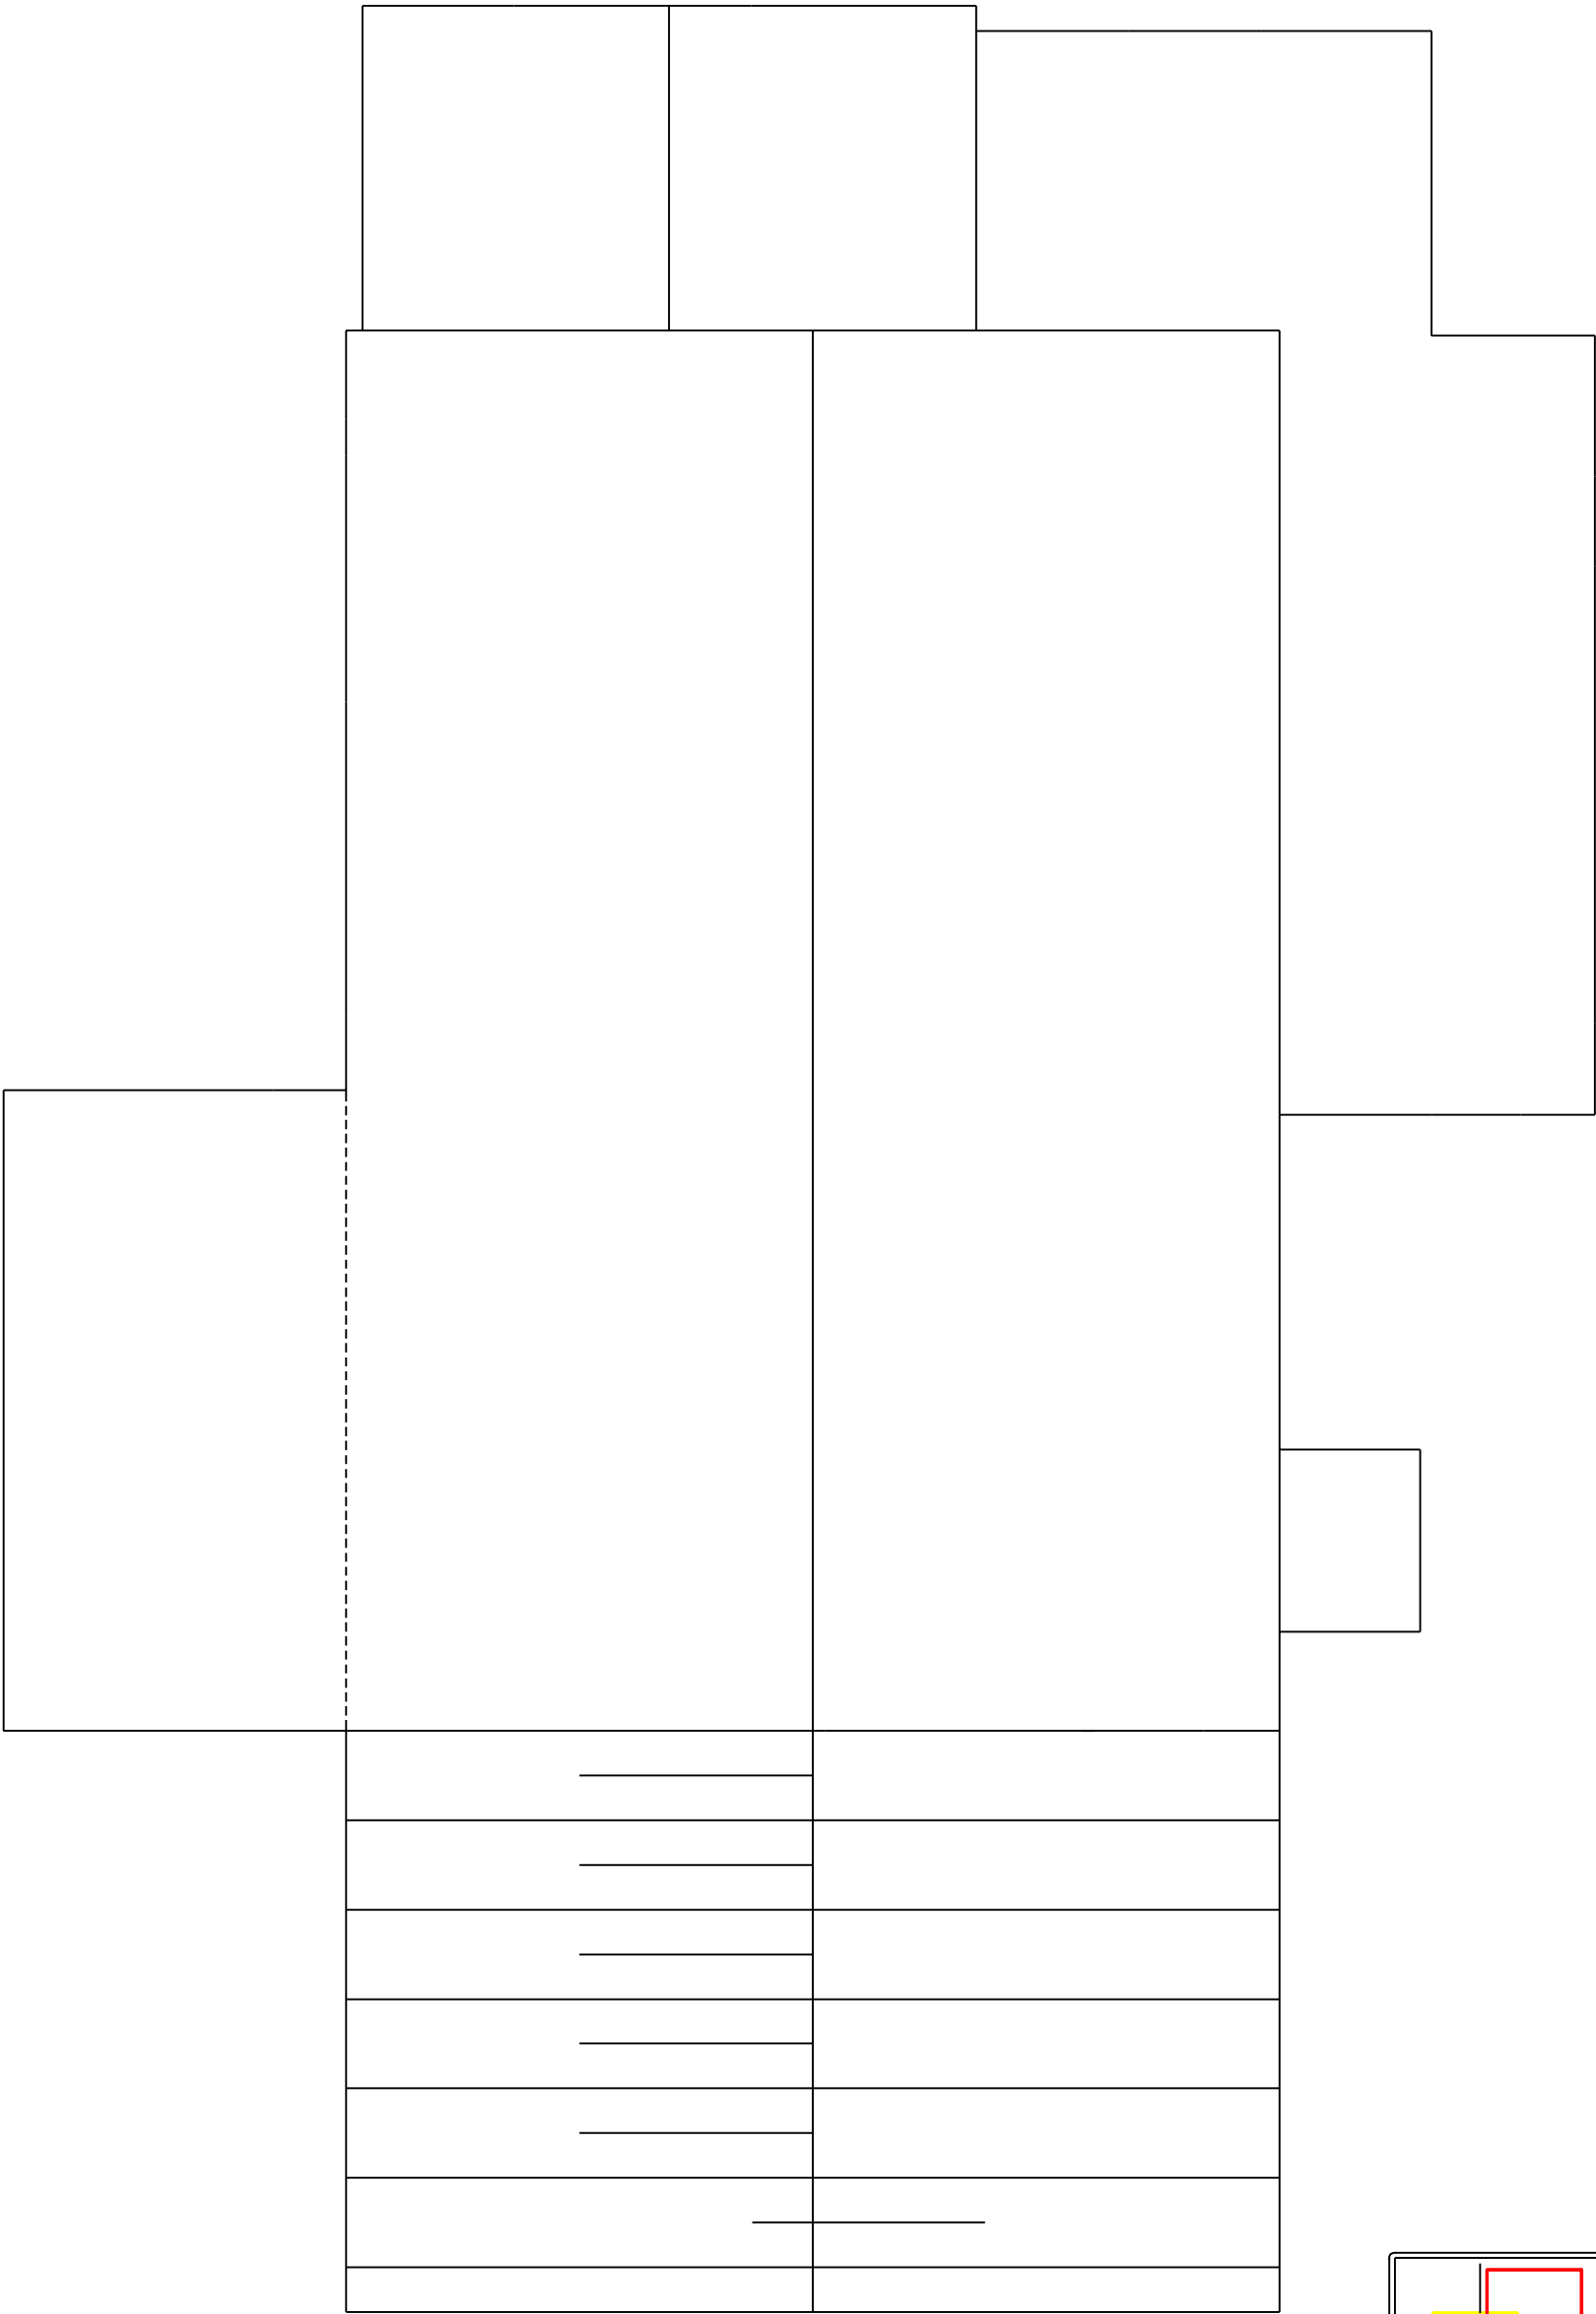

Boundary Fence

Proposed Roof Layout 1:100

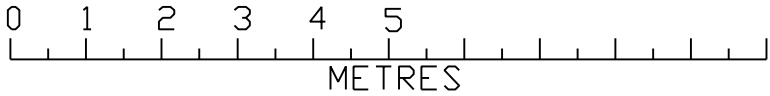

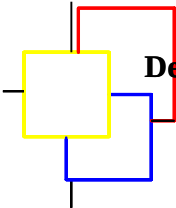

**Design & Management.co.uk**  
7 West Fen  
Frithville  
Boston  
Lincs  
PE22 7EX    Tel 01205 750775

|   |                   |
|---|-------------------|
| JOB TITLE<br>Proposed Roof Layout<br>9 Cresswell Close<br>Spalding<br>Linc's PE11 3TY   |                   |
| SCALE<br>1:100 on A3   | DATE<br>July 2015 |
| <small>DESIGNED &amp; DRAWN BY Design and Management.co.uk which is a trading name of Planning and Property Consultancy Ltd TEL 01205 750775<br/>Reg in England No 9554483<br/>ALL DRAWINGS ARE SUPPLIED SUBJECT TO D and M.co.uk STANDARD CONDITIONS WHICH ARE AVAILABLE ON REQUEST.<br/>© COPYRIGHT KEITH BAKER 07/15</small> |                   |