




FRONT

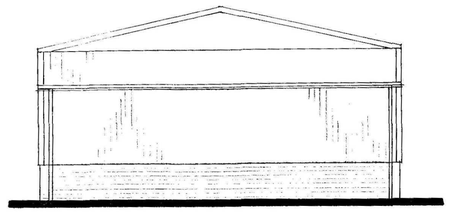

SIDE

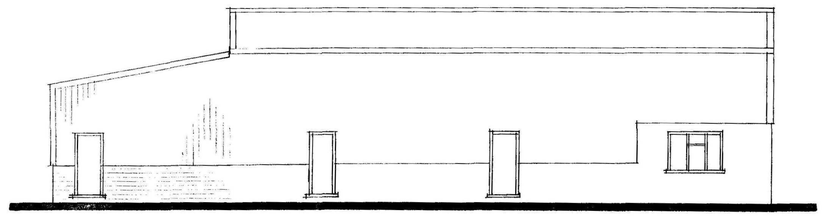

REAR

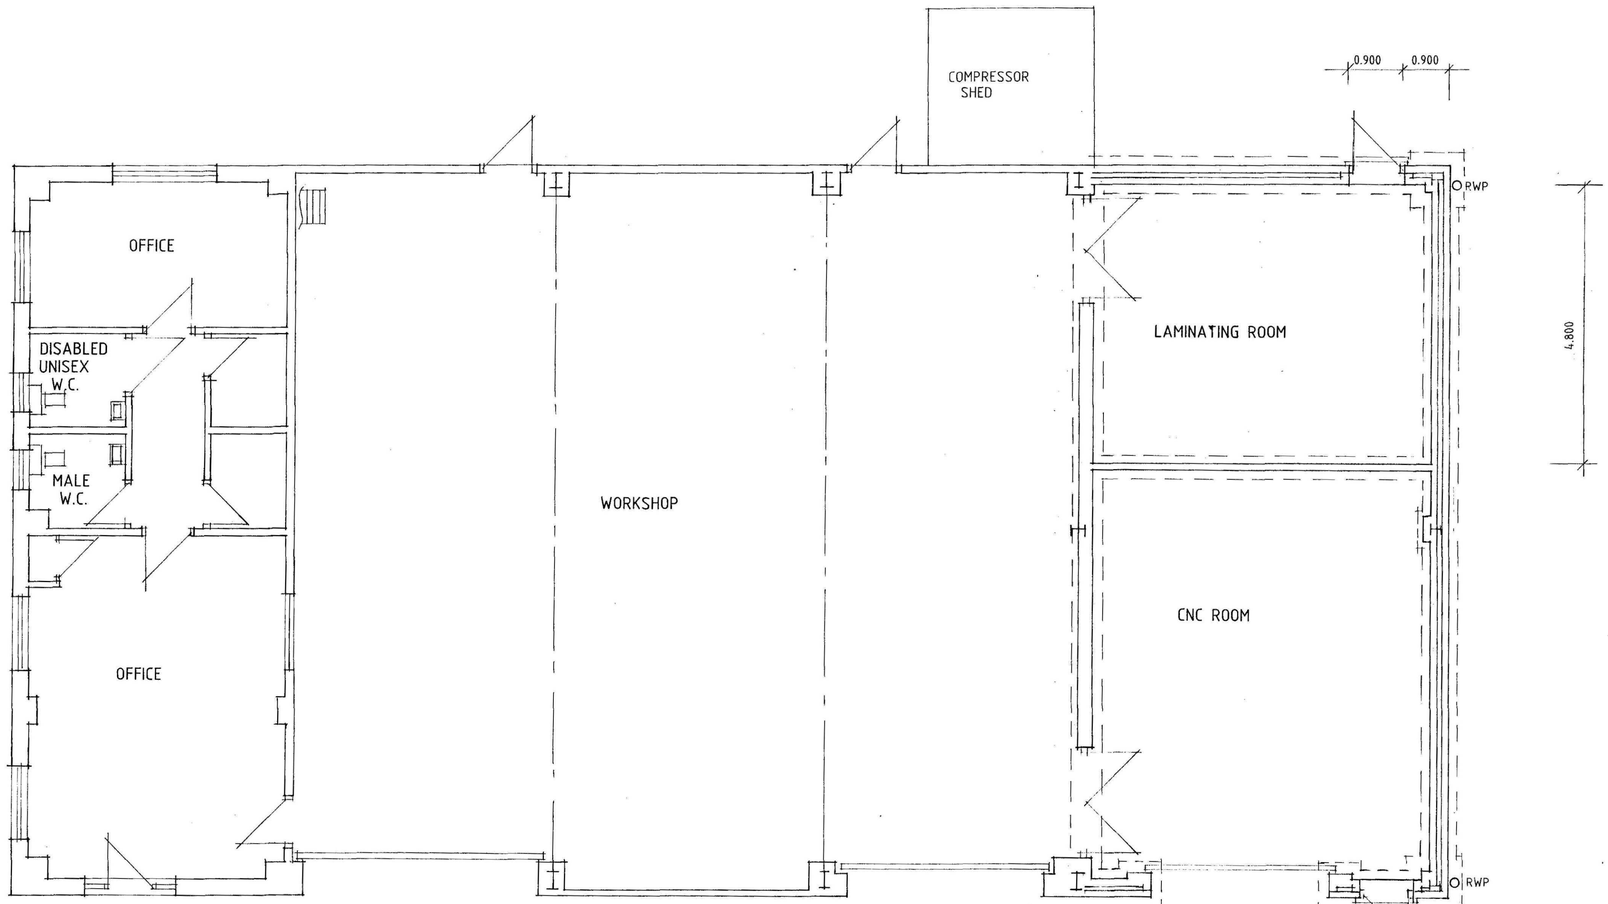

PLAN

B - IMF. ADDED 28.7.15
A - IMF. ADDED - 1.6.15

Status DESIGN
CONSULTANTS IN ARCHITECTURE & PLANNING

PROPOSED EXTENSION TO WORKSHOP AT 5 CRESSWELL CLOSE, ENTERPRISE PARK, SPALDING FOR

EURO CONCEPT.

PLAN AS PROPOSED.

1:50 1:100 | SD15-024/2

MAY-15 B.GILHAM.

2 Edinburgh Walk, Holbeach, Spalding, Lincs. PE12 7AP
Tel: 01406 424343 Fax: 01406 490702