



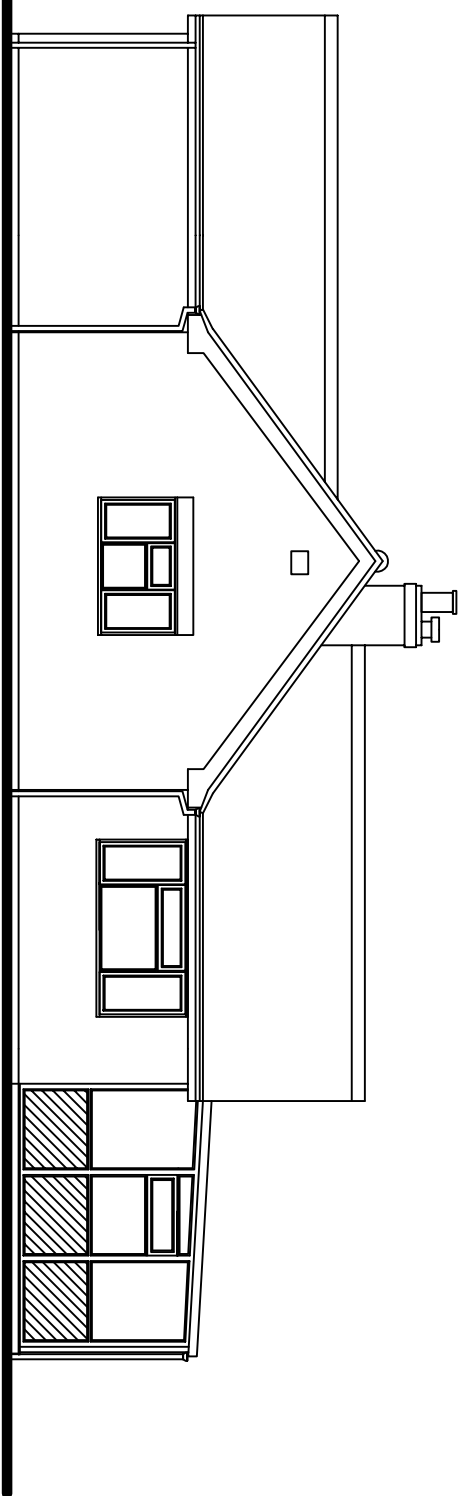


Existing Side Elevation


0 2 4 6m
Scale Bar 1/100
2 no. Keylite 750mm wide x 1180mm long
(outside frame) Centre pivot roof window.
inside colour : white

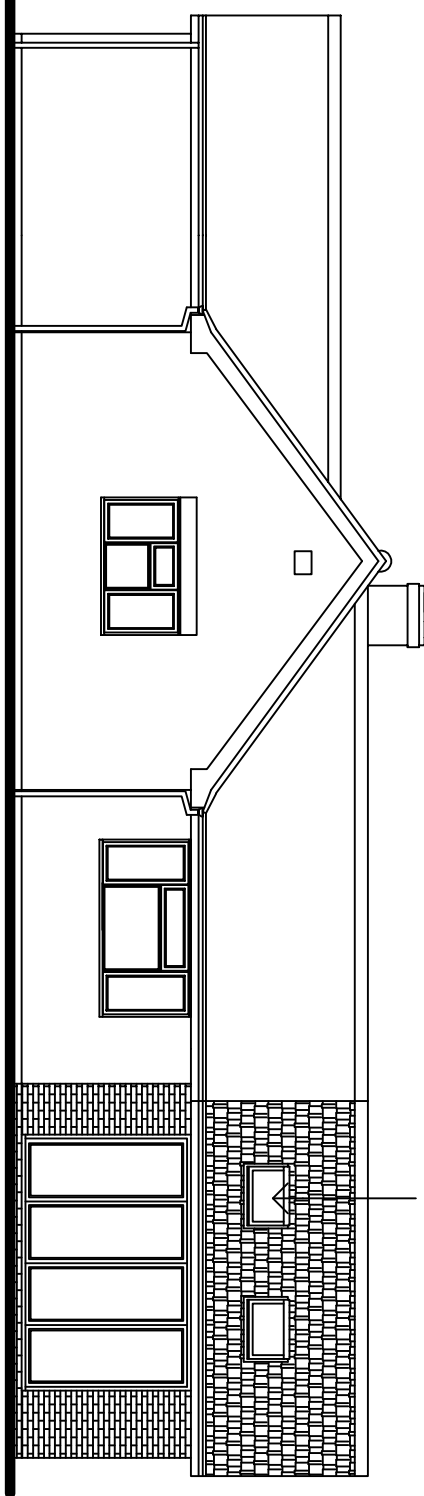


Proposed Side Elevation

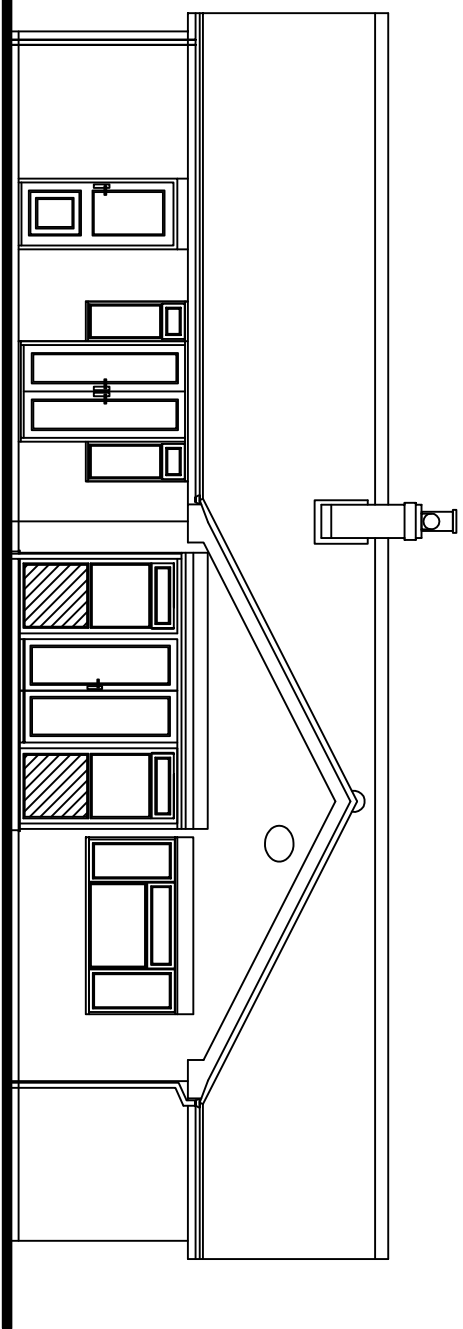

Existing Rear Elevation

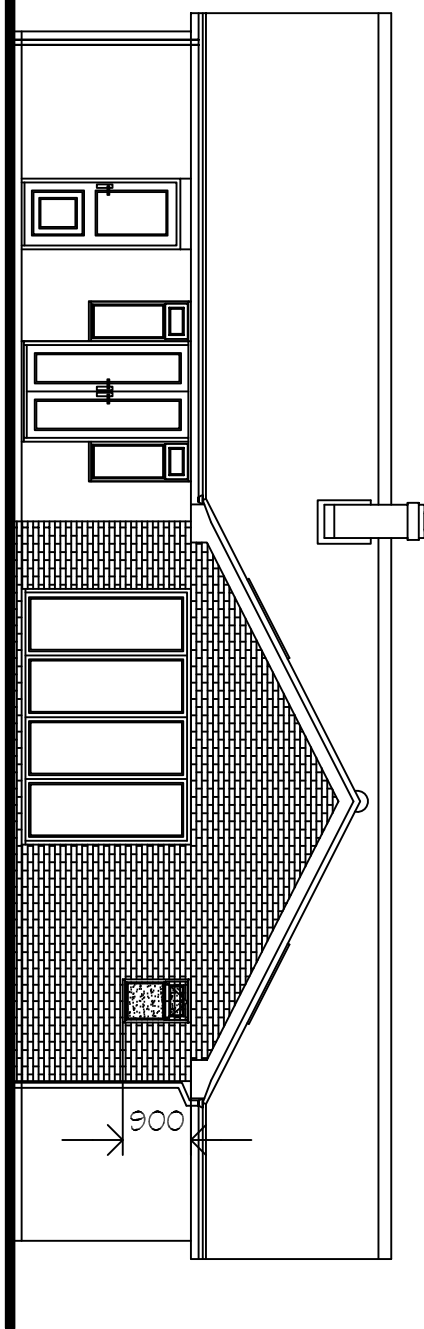


Proposed Rear Elevation

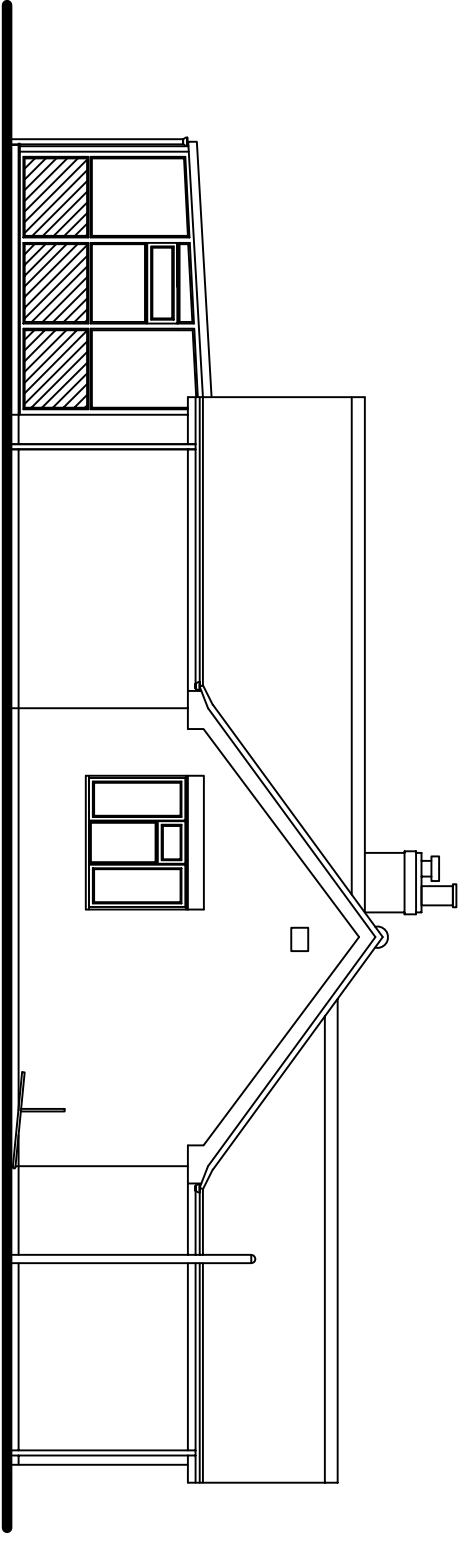


Existing Side Elevation


1 no. Keylite 750mm wide x 1180mm long
(outside frame) Centre pivot roof window.
inside colour : white

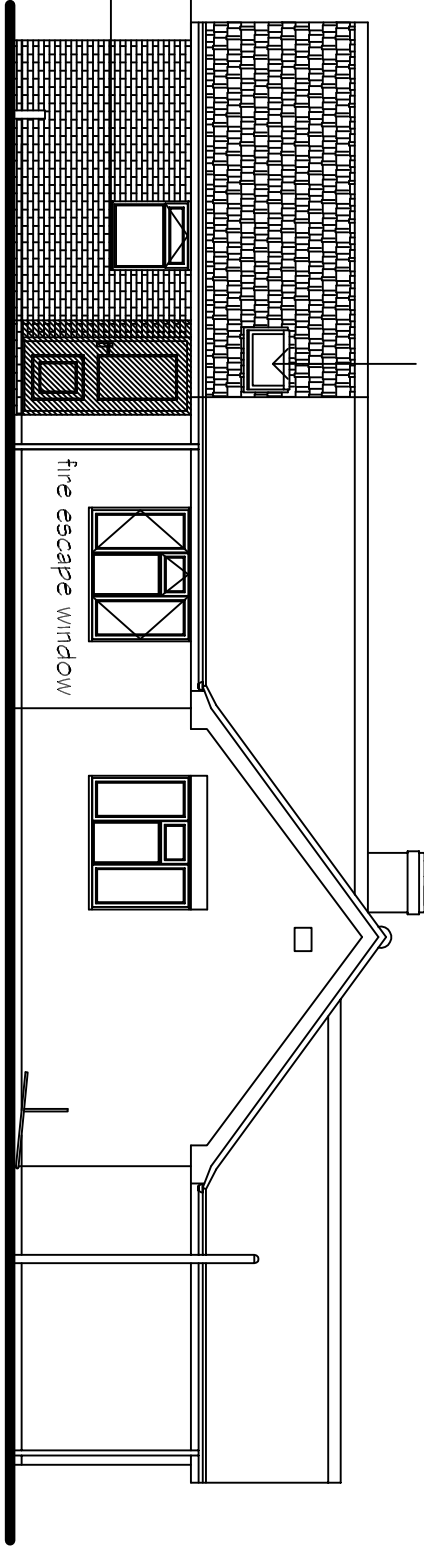

Proposed Side Elevation

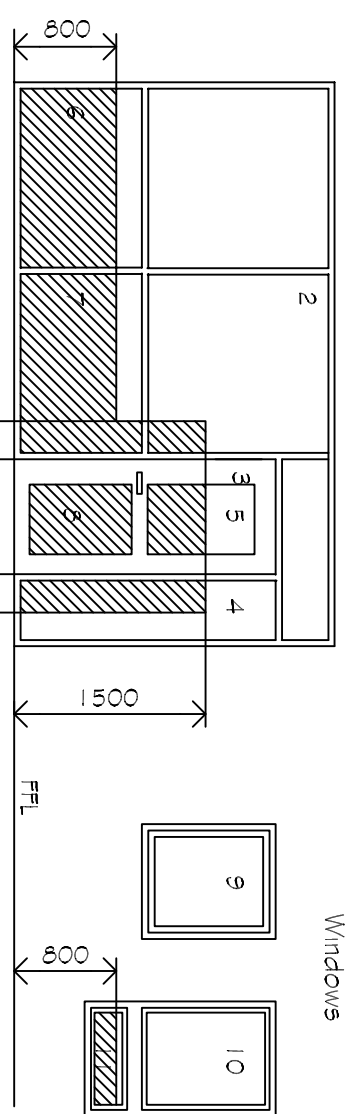


Critical locations in internal & external walls
to proposed extensions only
shaded areas show critical locations to which Approved Document K applies
(i.e. glazing in areas numbered 2,4,5,6,7,8,11)

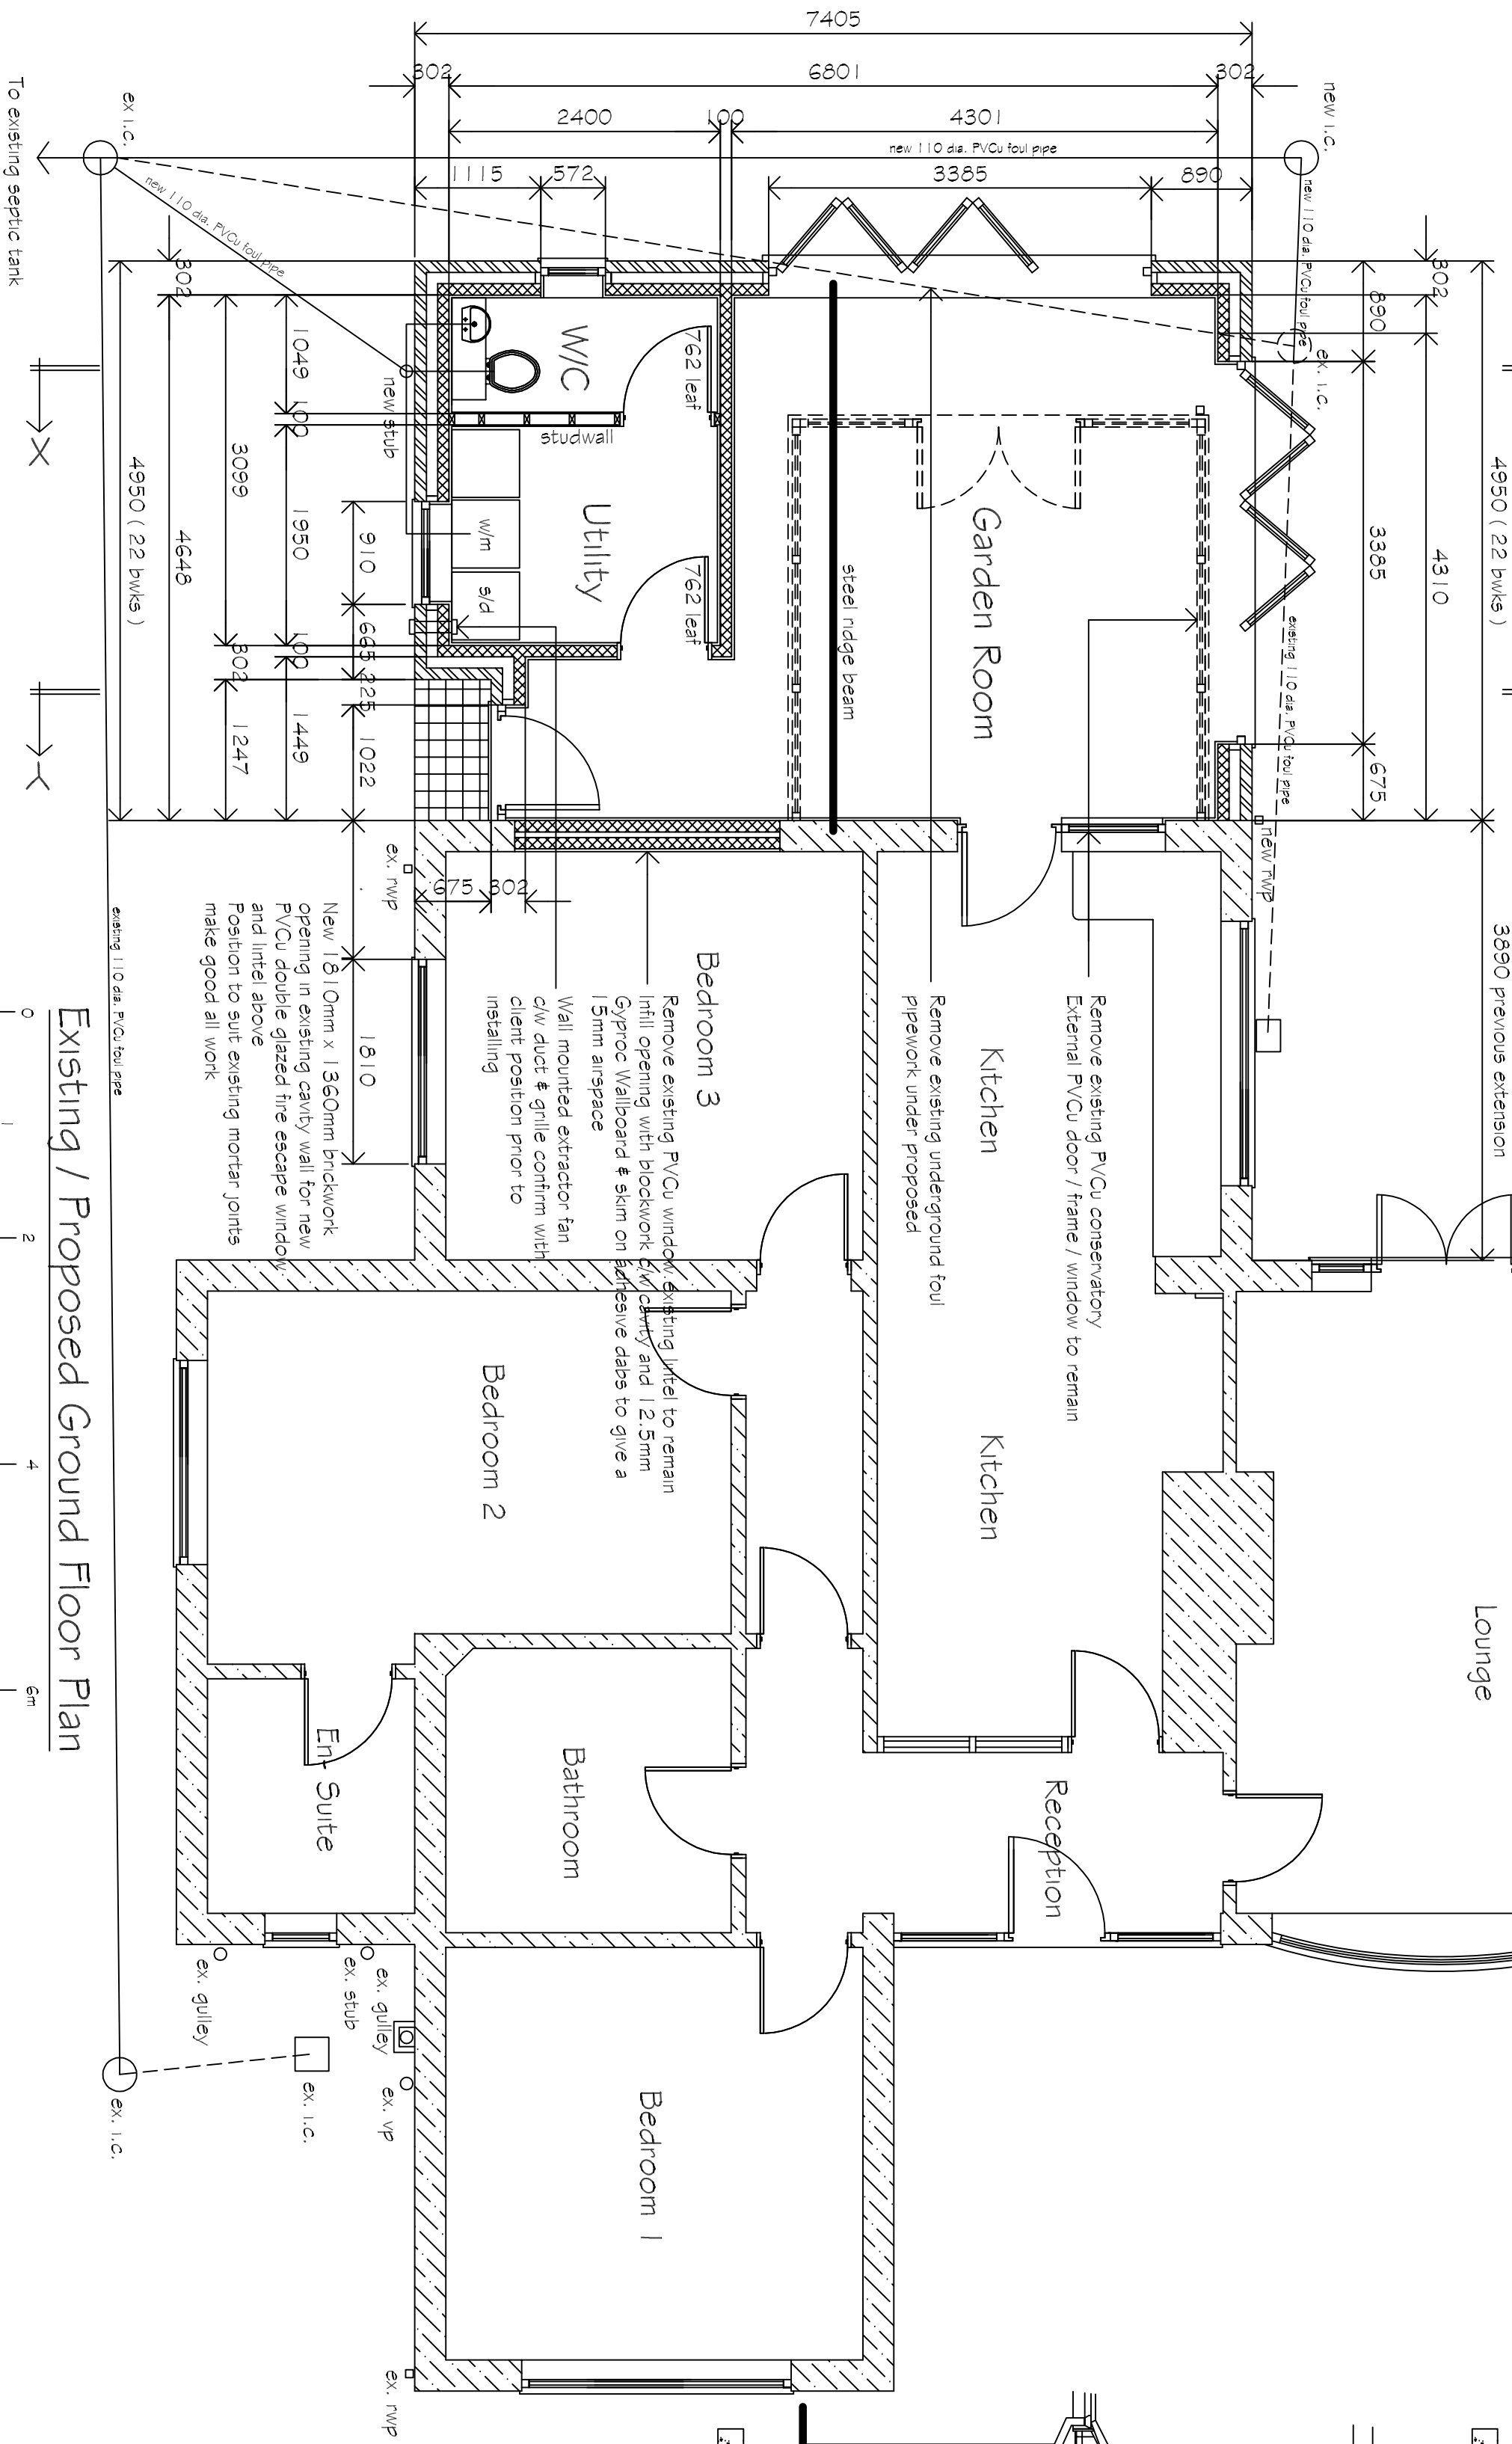


Existing / Proposed Ground Floor Plan

0 2 4 6m
Scale Bar 1/50

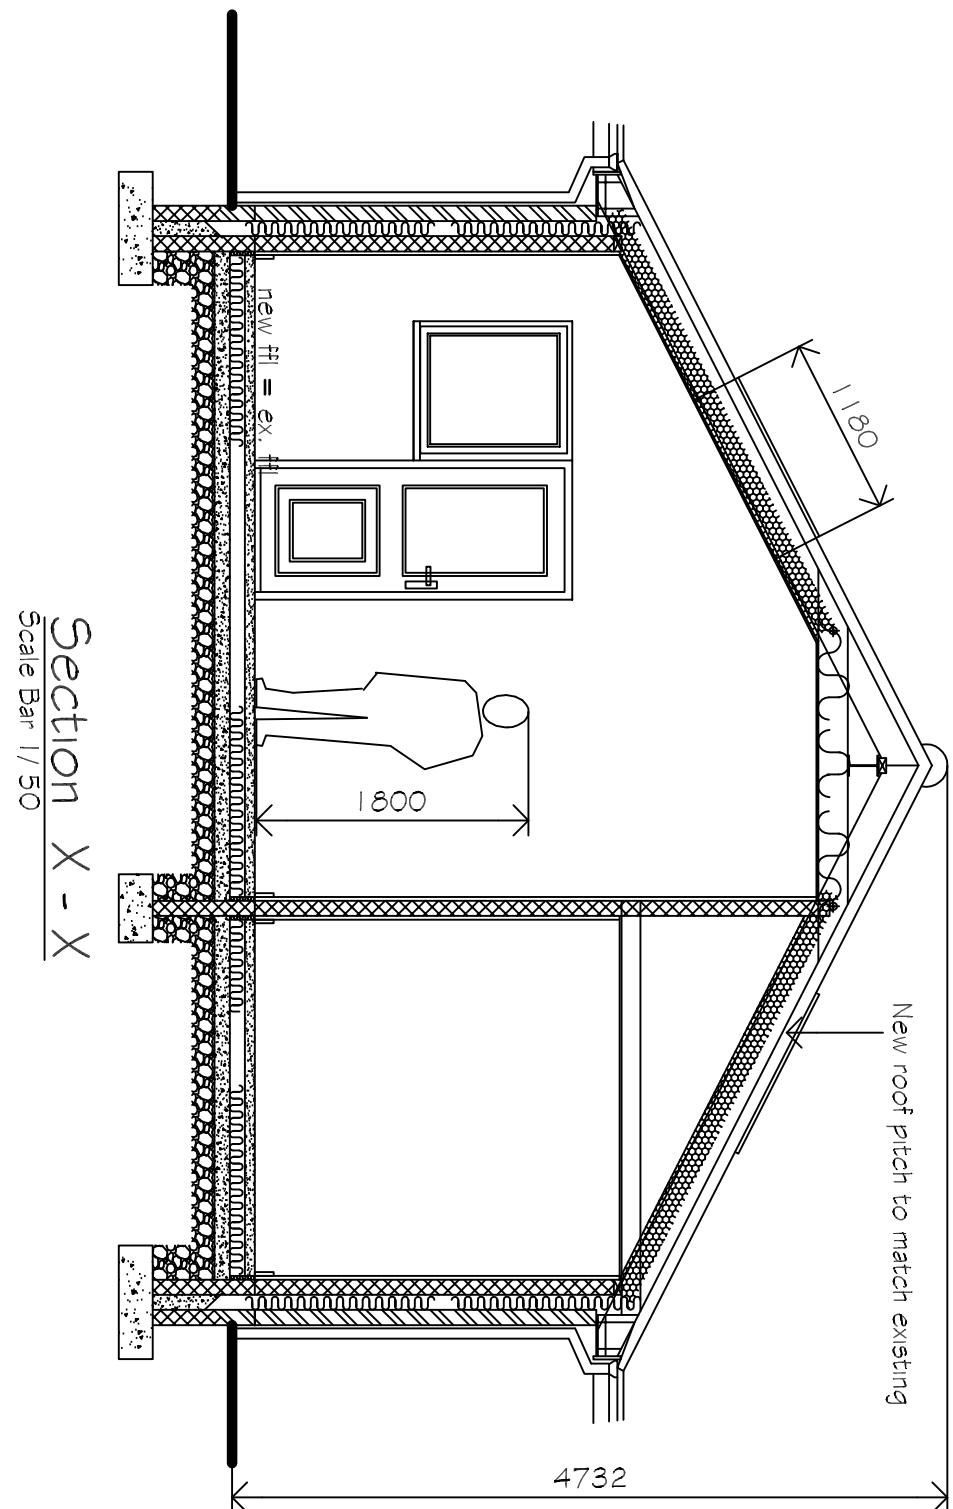

Section X - X

Scale Bar 1/50

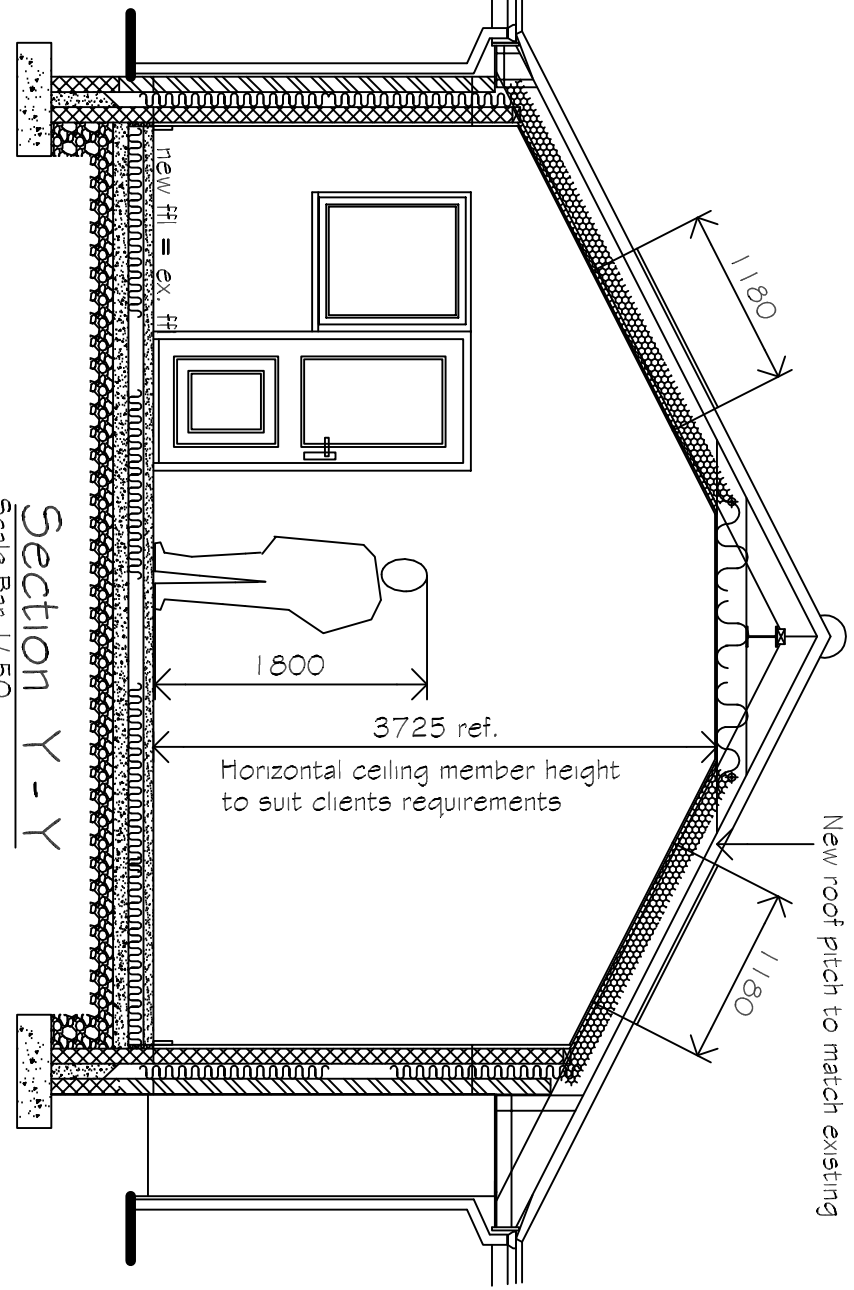


Section Y - Y

Scale Bar 1/50

Existing Ground Floor Plan

0 2 4 6m
Scale Bar 1/100

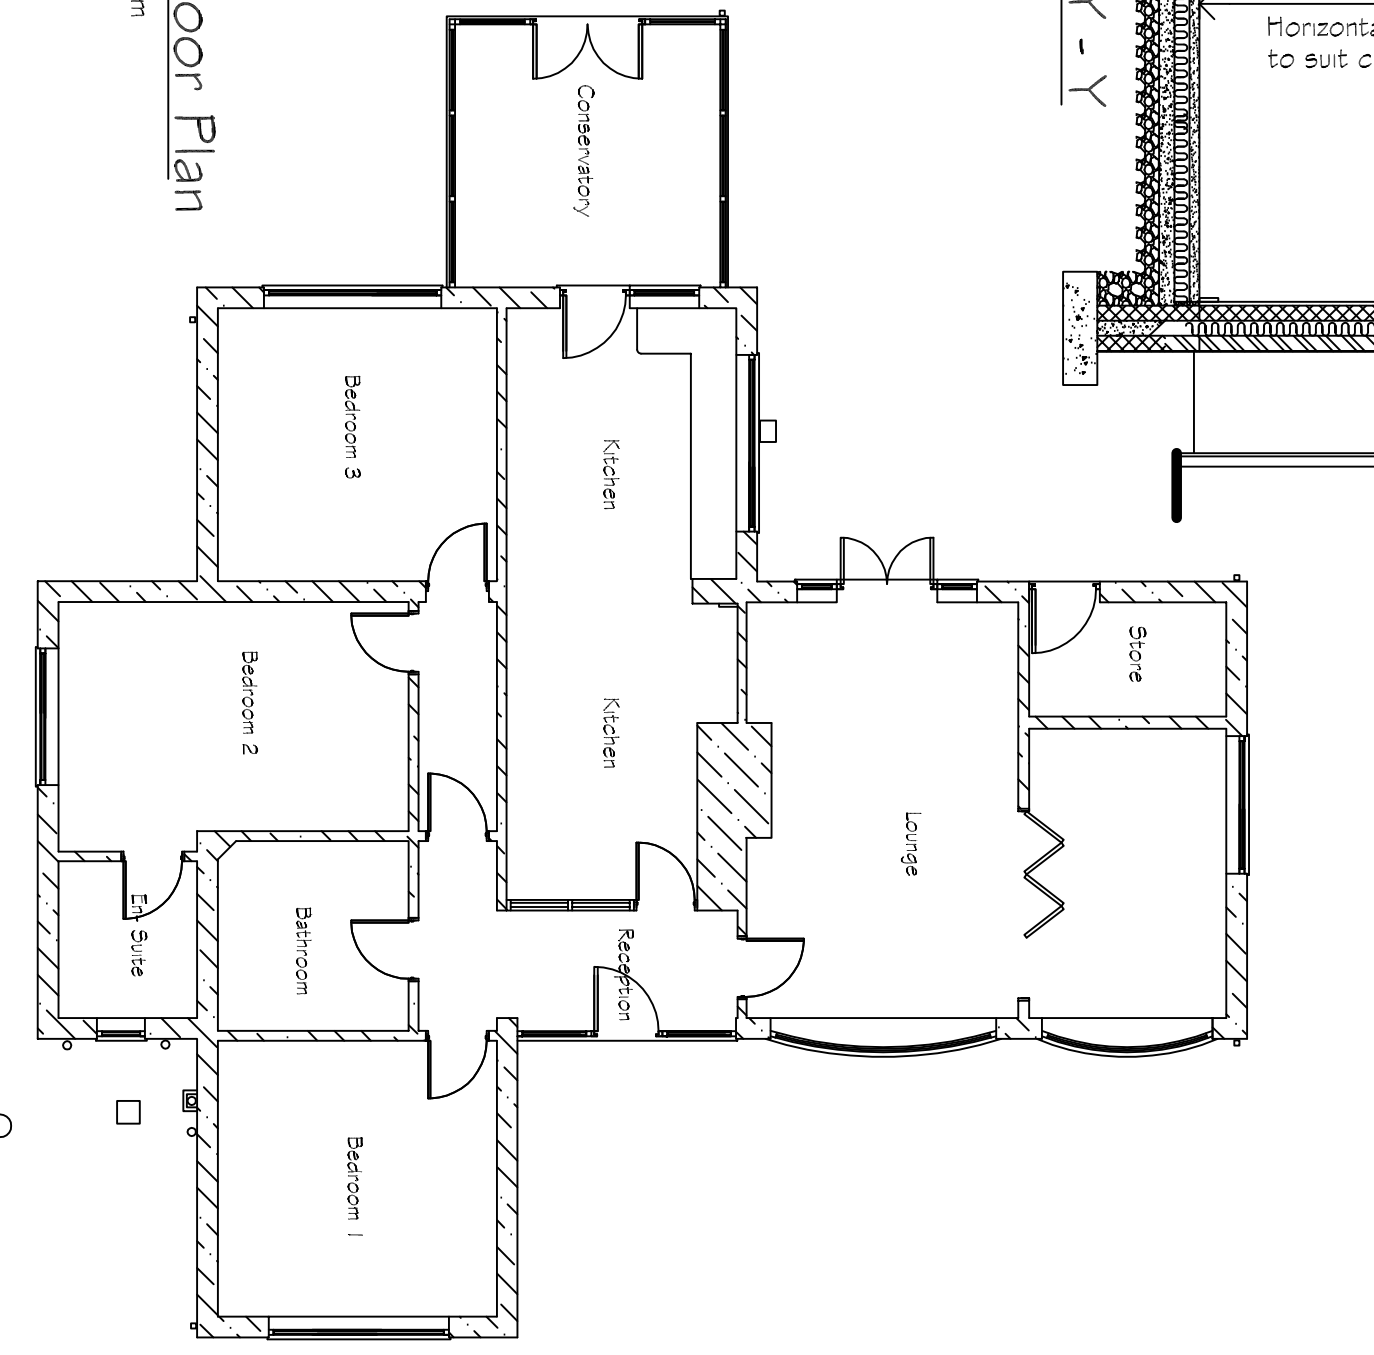

REVISIONS		BY	DATE
DRAWN	MJW	DATE	1/7/21
SCALE	1 / 50	CHECKED	
CLIENT			
Mr & Mrs S. Wilson Meadow View Bungalow Fenigale Road West Finghbeck Spalding Lincs PE11 5NE			
PROJECT			
Proposed single storey, rear extension inc. internal alterations to existing dwelling			
DETAILS			