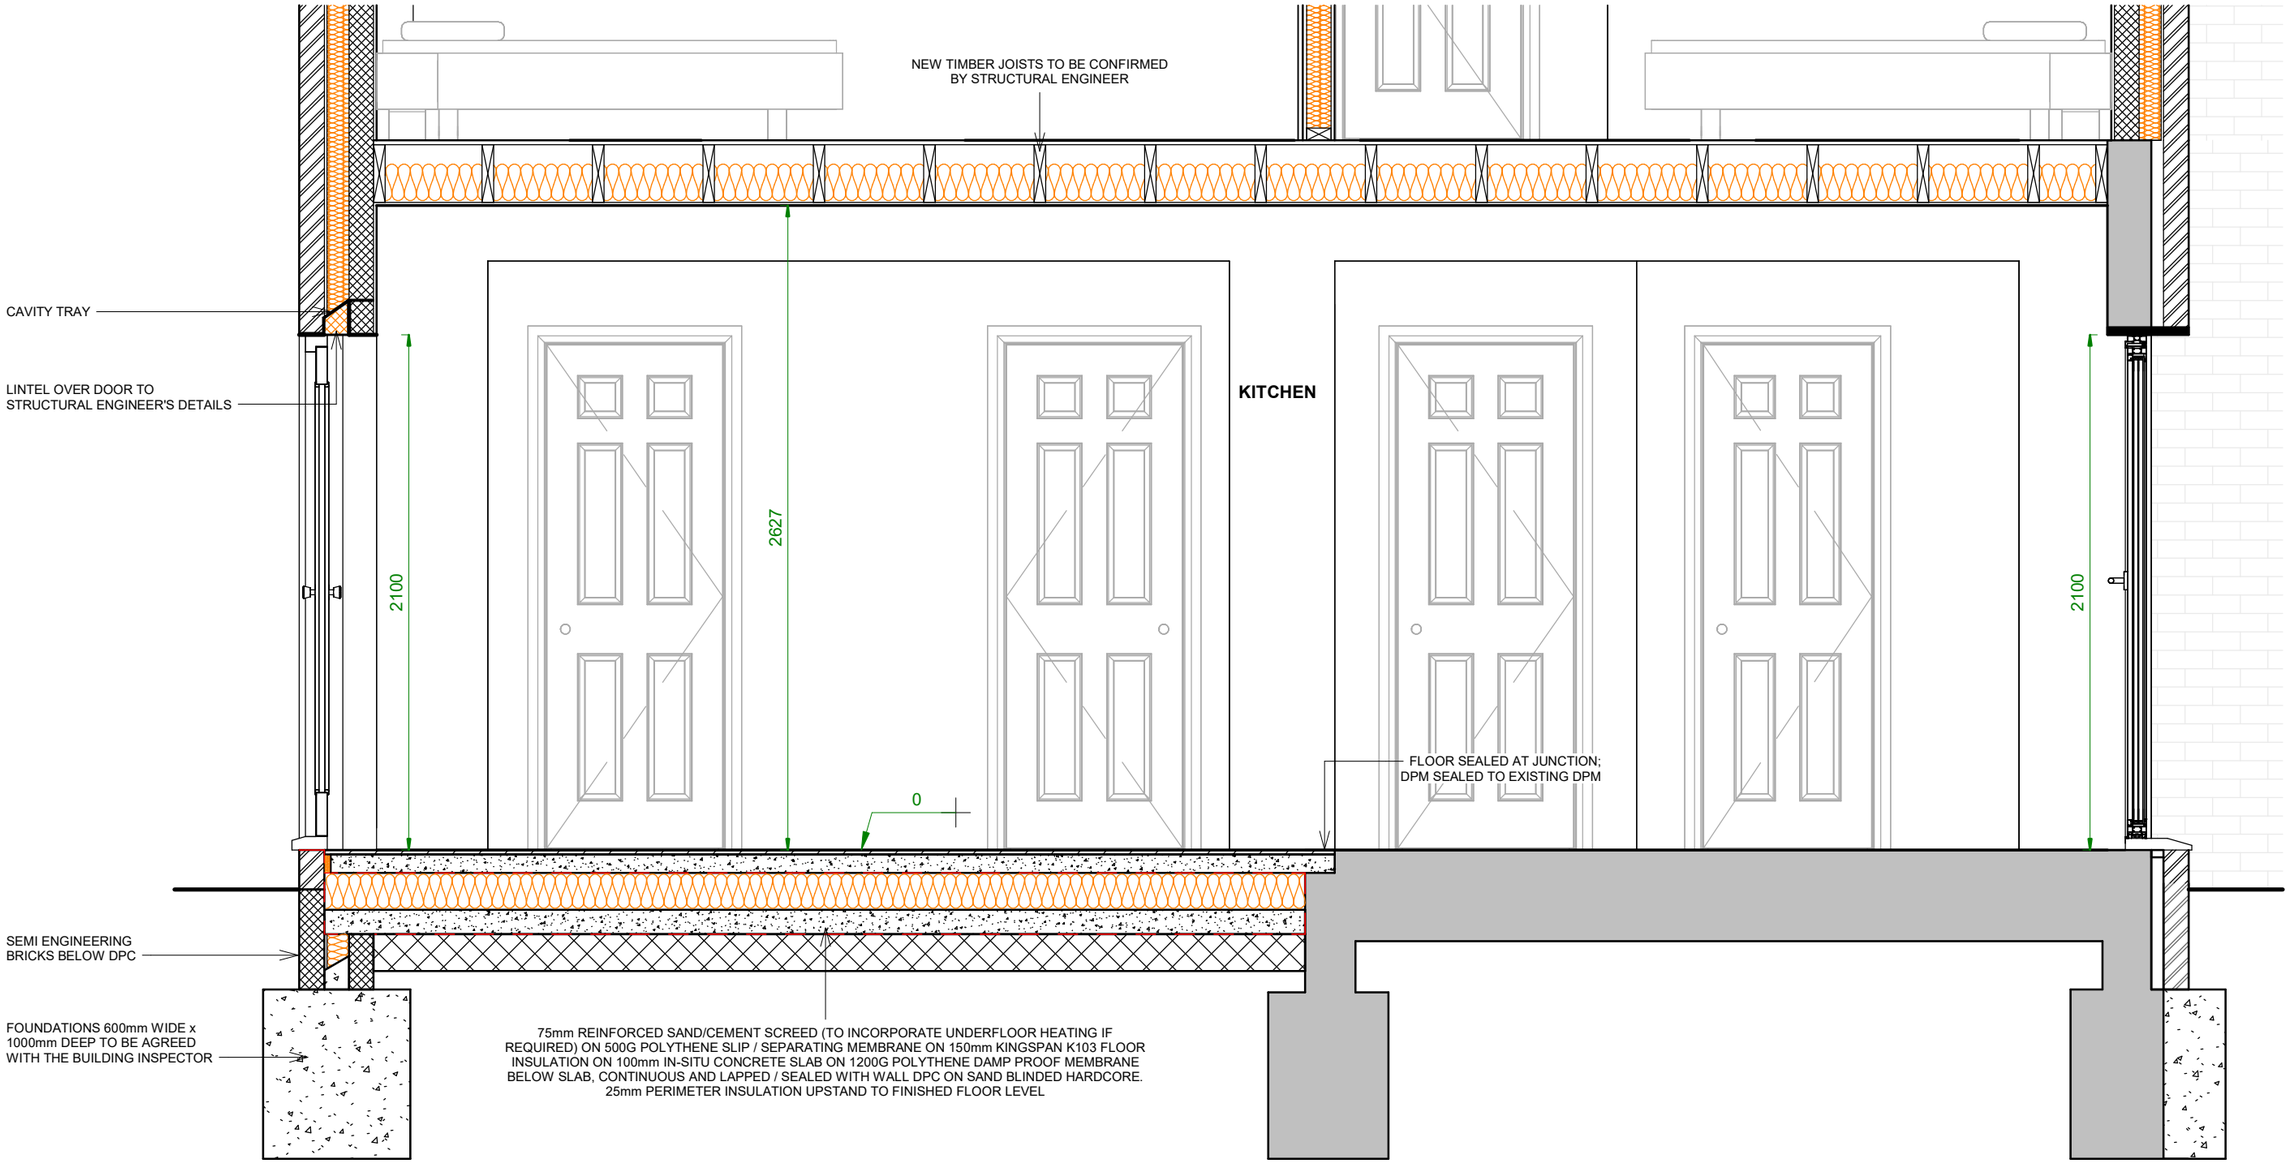


SECTION B-B

1 : 25

0 1 1.25 2 2.5m

ALL DIMS IN MILLIMETERS UNLESS NOTED OTHERWISE
DO NOT SCALE EXCEPT FOR PLANNING PURPOSES
IF IN DOUBT - ASK

THIS DRAWING IS CONFIDENTIAL AND IS THE PROPERTY OF
KEENAN PROJECT DESIGNS LTD
© COPYRIGHT

KEENAN
PROJECT
DESIGNS

KEENAN PROJECT DESIGNS
08002335787
INFO@KEENANPROJECTDESIGNS.COM
WWW.KEENANPROJECTDESIGN.COM

CLIENT:	DATE:	DRAWN BY:	SCALE:
James Williams	15/04/2026	Richard Obioma	1:25@A3
ADDRESS:	PROJECT LEAD:	DRAWING NO:	REV:
Milestone Nurseries, Herdgate Lane, Pinchbeck, Spalding PE11 3UP	George Cristea	3111-11	K