


PROPOSED SIDE ELEVATION

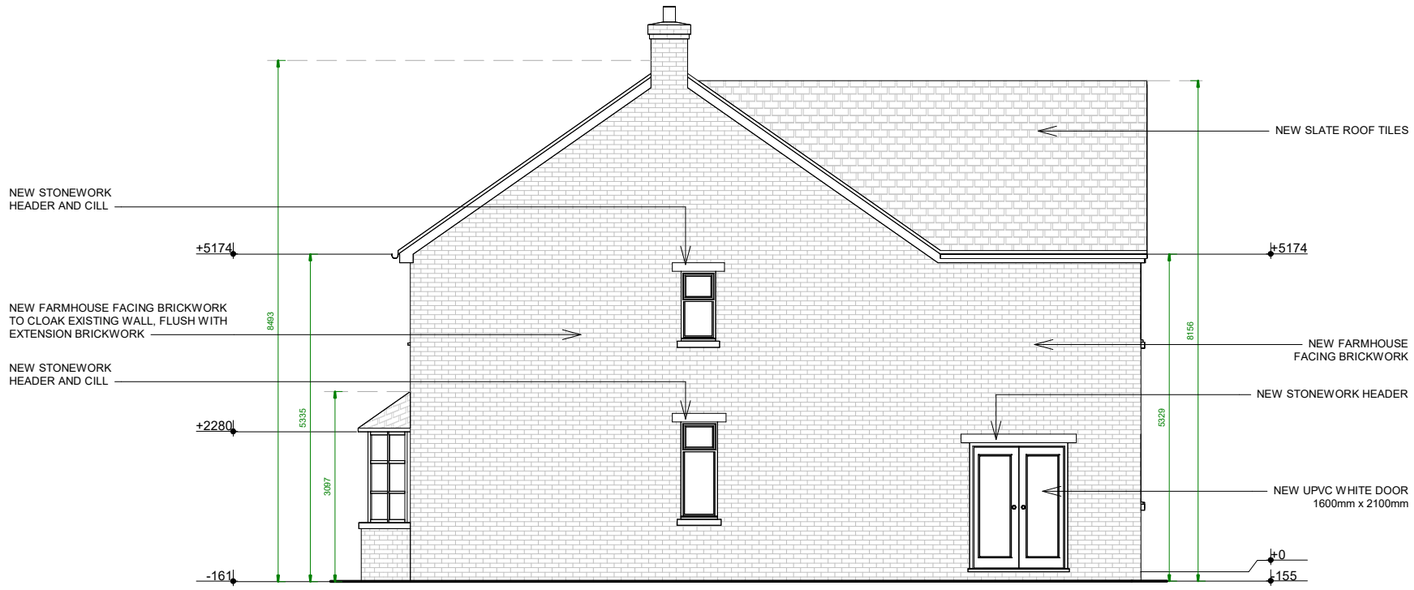

PROPOSED SIDE ELEVATION

1 : 100

0 1 2 5 10m

Note: **All new UPVC white windows to be sash-effect type**

House to have traditional farmhouse appearance using reclaimed bricks

ALL DIMS IN MILLIMETERS UNLESS NOTED OTHERWISE
DO NOT SCALE EXCEPT FOR PLANNING PURPOSES
IF IN DOUBT - ASK

THIS DRAWING IS CONFIDENTIAL AND IS THE PROPERTY OF
KEENAN PROJECT DESIGNS LTD
© COPYRIGHT

KEENAN PROJECT DESIGNS

KEENAN PROJECT DESIGNS
08002335787
INFO@KEENANPROJECTDESIGNS.COM
WWW.KEENANPROJECTDESIGN.COM

CLIENT:	DATE:	DRAWN BY:	SCALE:
James Williams	15/04/2026	Richard Obioma	1:100@A3 1:50@A1
ADDRESS: Milestone Nurseries, Herdgate Lane, Pinchbeck, Spalding PE11 3UP	PROJECT LEAD: George Cristea	DRAWING NO: 3111-9	REV: K