



north

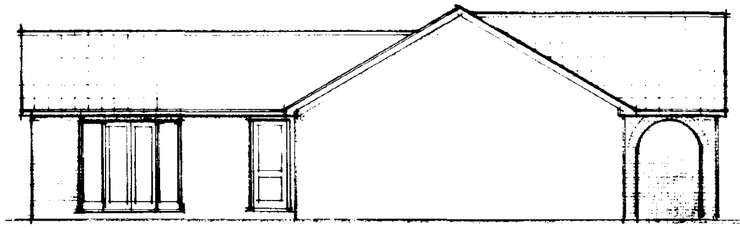


east

tiles - Interlocking concrete roof tiles to match exist.


Bricks - LBC Rustic facing bricks

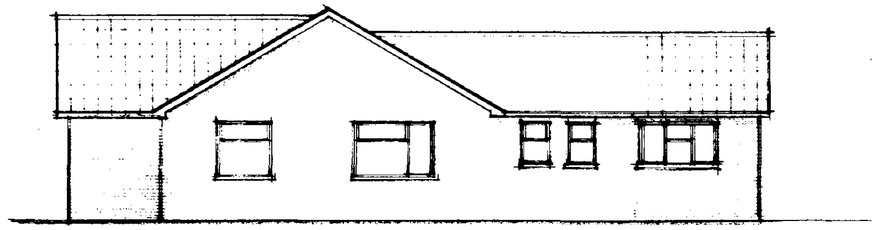


west

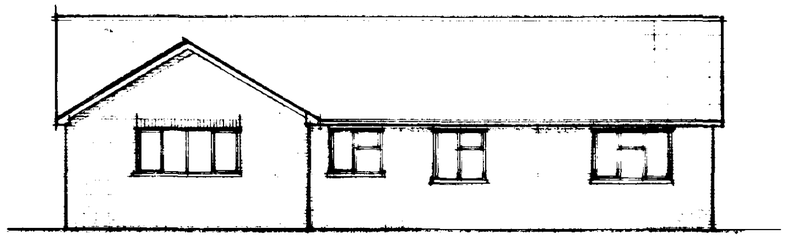

south

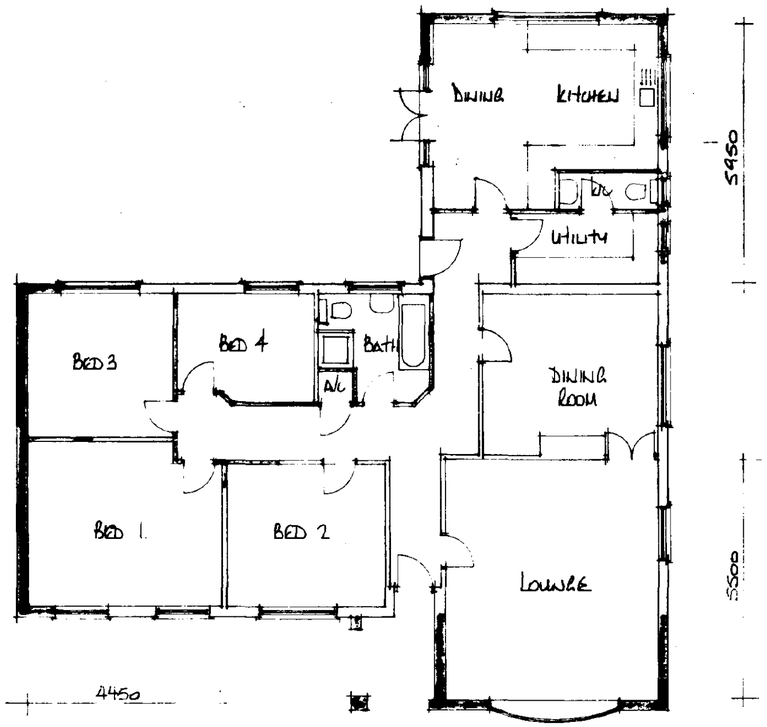

ground floor

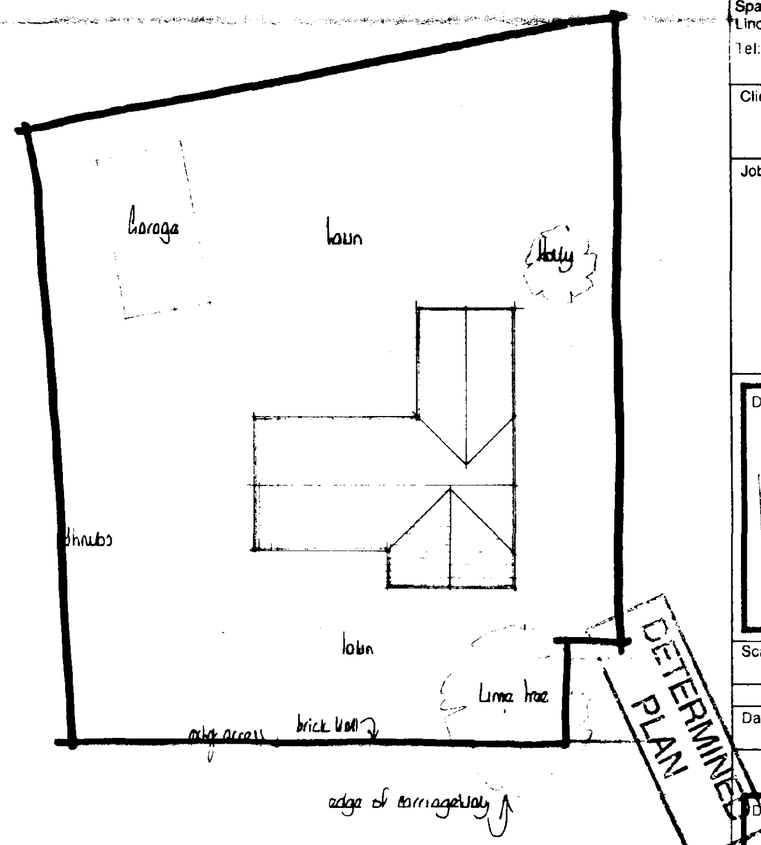

A		
	Date	Revisions

© copyright

East Midlands Design Associates
"Willow Lodge",
Horseshoe Road,
Spalding,
Lincs. PE11 3JA
Tel: Spalding (0775) 767968

Client
Mr P & Mrs J Rose.

Job Title
Alterations & Extensions at
Proctors Farm
Starlode Drove
West Pinchbeck
Spalding.

Drawing Title
Plan & Elevations.

PLANNING
11 AUG 1995
Ref 0830/95

Scale 1:100 & 1:250

Date July 95 | Drawn by AL

Dwg. No. 95/39/01 | Rev

DETERMINED PLAN