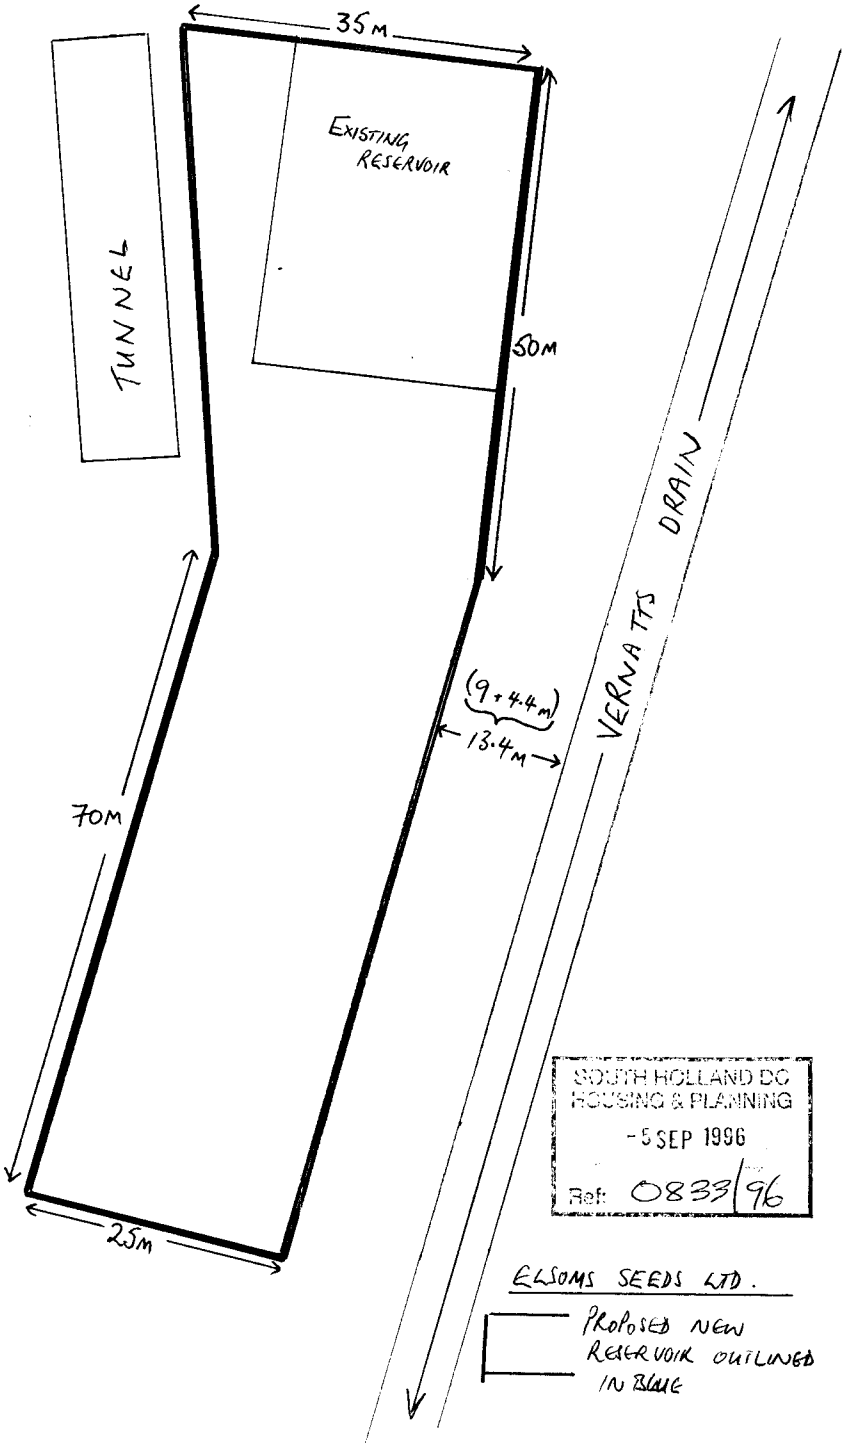


SOUTH HOLLAND DC
HOUSING & PLANNING
-5 SEP 1996
Ref: 0833/96

ELSOMS SEEDS LTD.

PROPOSED NEW RESERVOIR OUTLINED IN BLUE

Pinchbeck Marsh

2850
4·51

Pinchbeck Engine (Draining Pump)

Track

Sluice

Drain

1815
·80

1214
1·04

Sluice

Pinchbeck Marsh
Pumping Station

Metres

0002
1·80

3200
1·92

3200
10·21

59

0288
·59

Blue Gowt Drain

58

0075
·01

B.M 17·72

1272
22·51

7

Pinchbeck Marsh

West Marsh Drain

0754
3·25

0050
6·08

Drain

R.D.B.D.
I.D.B.D.

Drn

2662 · 1·70 · · ·