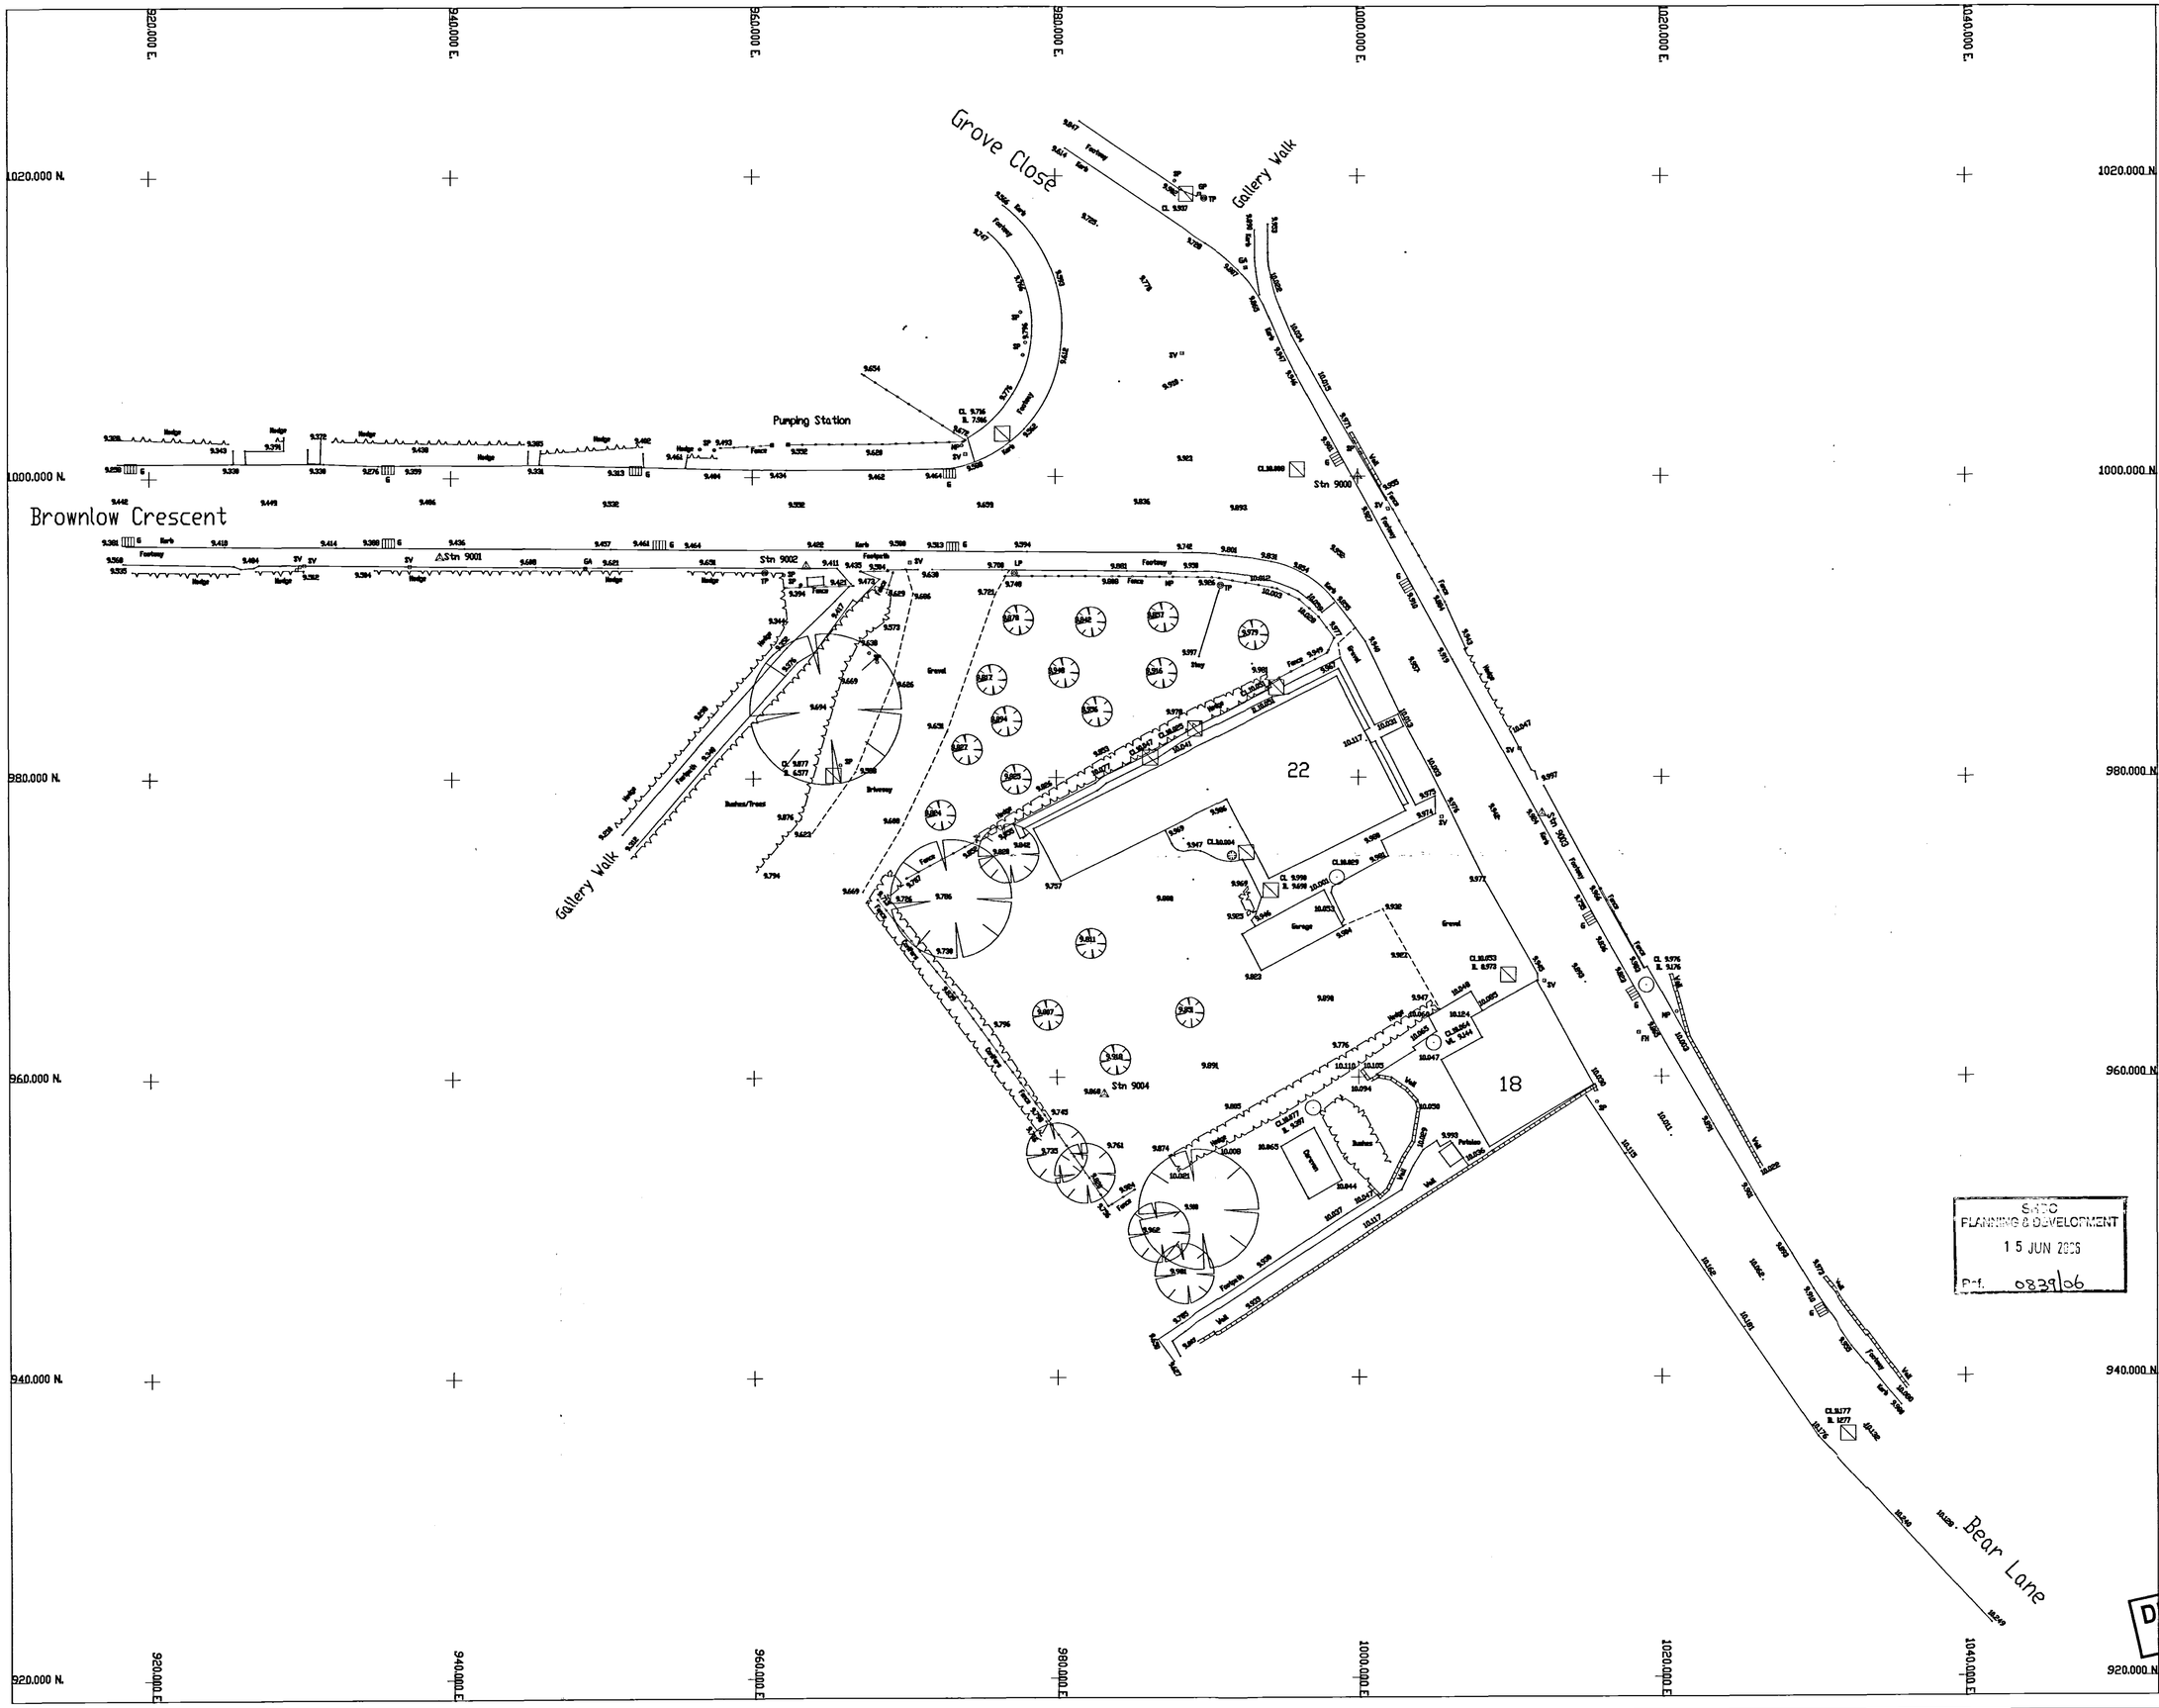


KEY

BUILDING
FENCE
HEDGE
OVERHEAD ELECTRIC
UNDERGROUND ELECTRIC
BANK EDGE
STORM LINE
FOUL LINE
TELECOM LINE
GAS LINE
KERB
WALL
CABLE TV
WATER MAIN

IL INVERT LEVEL
CL COVER LEVEL
WL WATER LEVEL
SPOT LEVEL
TREE
GATE
BOREHOLE
BATTER SYMBOL
SURVEY STATION
TBM

GP GATE POST
P POST
B BOLLARD
SP SIGN POST
A ANGLE
G GULLY
RO KERB OFFLET
SV STOP VALVE
VM WATER METER
FH FIRE HYDRANT
MP MARKER POST
GA GAS VALVE
EL ELECTRIC BOX
EP ELECTRIC POLE
TP TELEPHONE POLE
BT BRITISH TELECOM BOX
LP LAMP POST

NOTES

1. Survey plotted to assumed local metric grid.
2. All levels related to Stn 9000, 10.000m.

Initial Survey Date	12 SEP 2003	Initials	BJS

STATIONS

Ref.	Eastings	Northings	Height
9000	1000.000	1000.000	10.000
9001	939.258	994.702	9.562
9002	963.533	994.845	9.642
9003	1012.139	977.251	10.032
9004	983.184	958.861	9.868

Rev.	Amendments	Date

Client
OGLESBY & LIMB

Project Title
BEAR LANE
PINCHBECK
SPALDING

Drawing Title
OGL SURVEY

Scale	1 : 200	Date	15 SEP 2003
Drawing No	AS1211/1	Revn	
C.A.D. Title	OLALPINC	Edit Title	DWG12111
Drawn By	D.J.SMITH	Checked By	

SOUTH HOLLAND DISTRICT COUNCIL
PLANNING & DEVELOPMENT
15 JUN 2006
Ref. 0839/06

DETERMINED PLAN

AXIS SURVEYS LTD.
CHARTERED LAND SURVEYORS
10 SYCAMORE DRIVE
LOUTH
LINCOLNSHIRE
LN11 8RT
TEL: (01507) 606397
FAX: (01507) 354050