





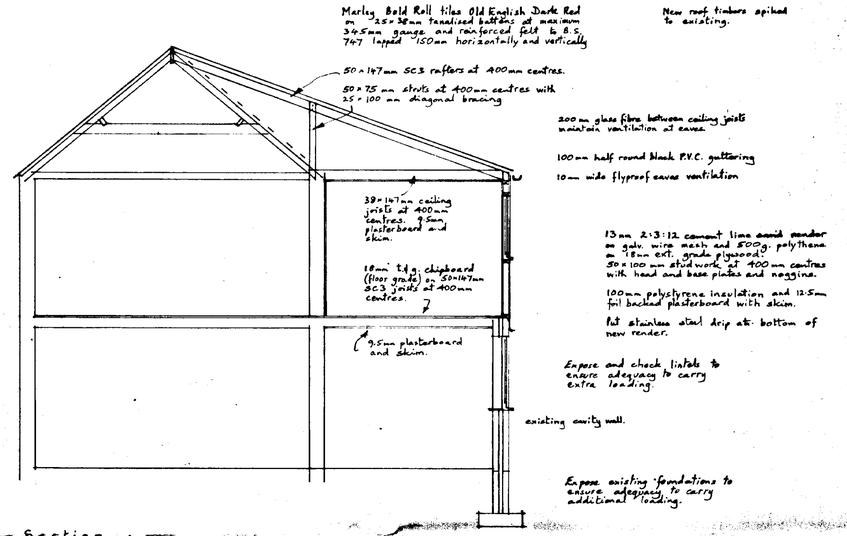

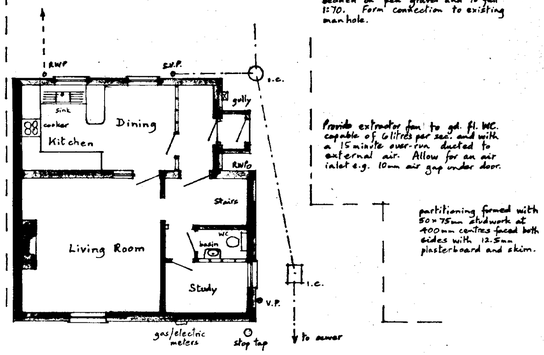

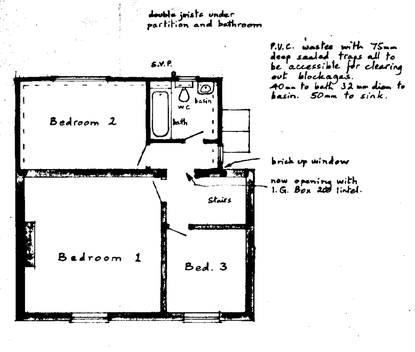

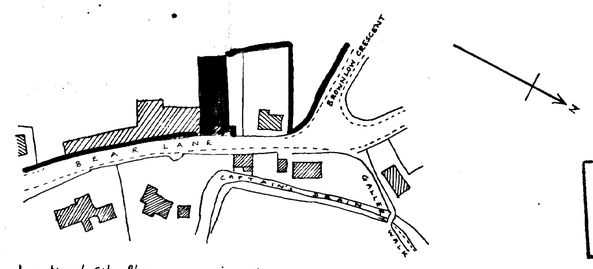

SOUTH HOLLAND DC
HOUSING & PLANNING
04 JUL 2000
Ref: 0844/00

Extension to House,
18, Bear Lane, PINCHBECK.

DETERMINED
PLAN

Written dimensions to be used in preference to scaled, and all measurements to be verified by checking on site.

Scale 1:100 and 1:50

Local Authority Ref. Planning

Drawing No. 200703

Building Regulations

Date July 2000

A. ROFFE
BUILDING DESIGN & PLANS
1, Green Lane,
SPALDING, Lincs. PE11 2YB
Tel: 01775-723 680

SUBMITT
2141 4957