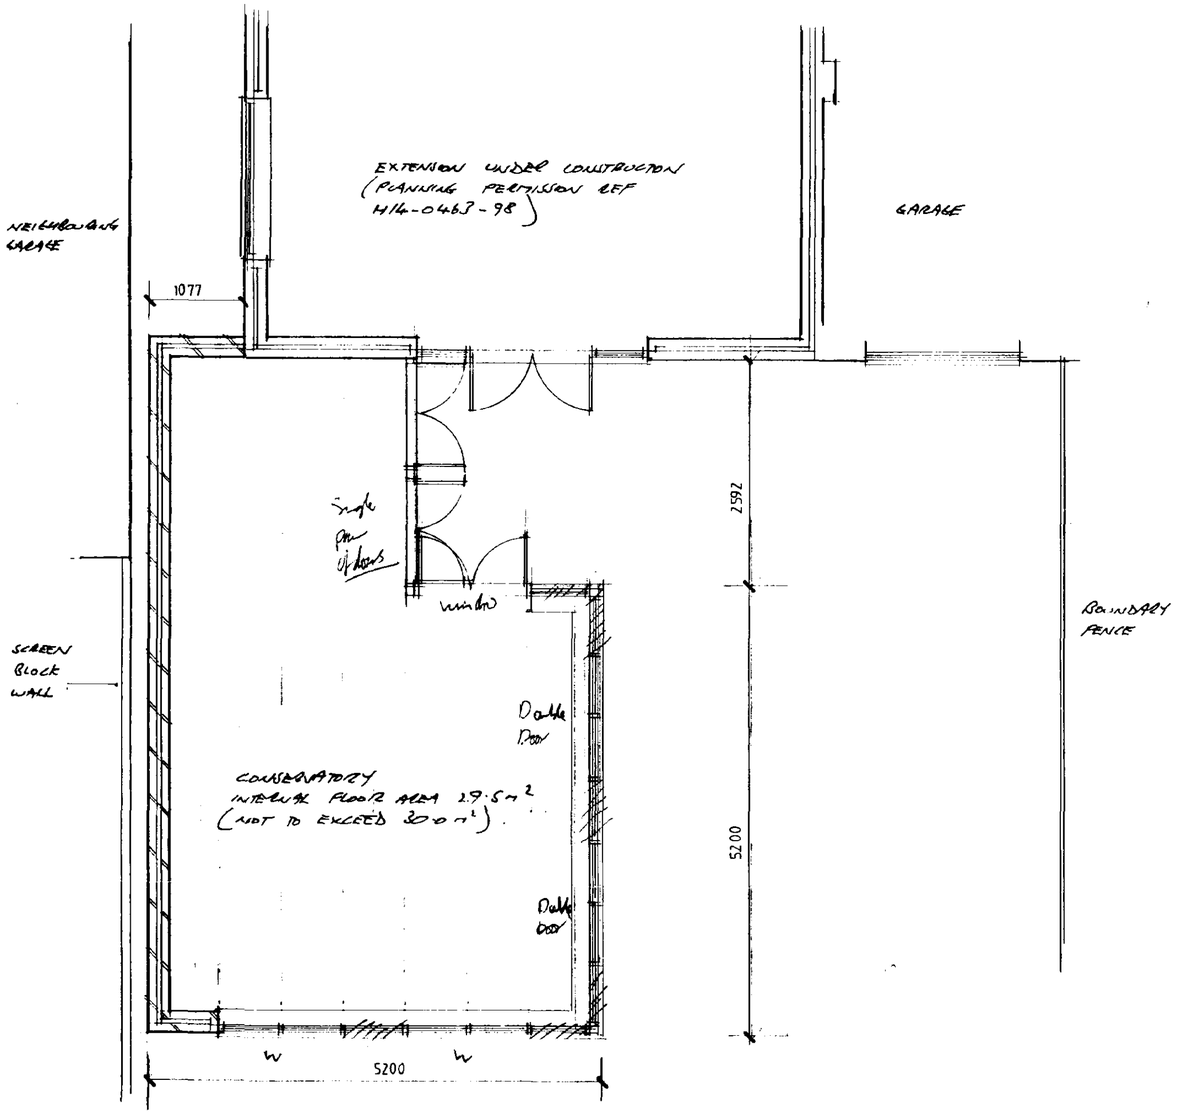

FLOOR PLAN

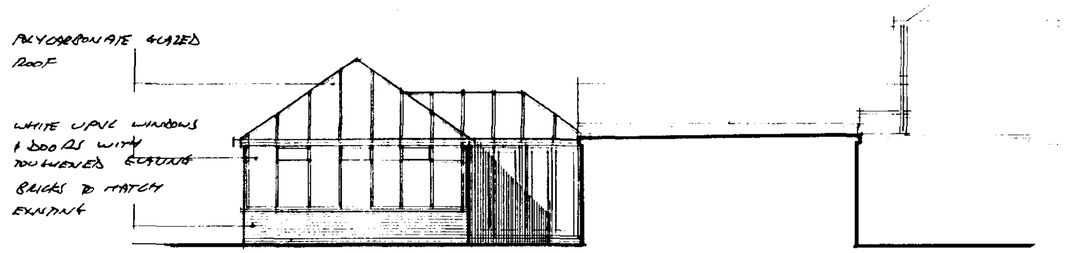

NORTH

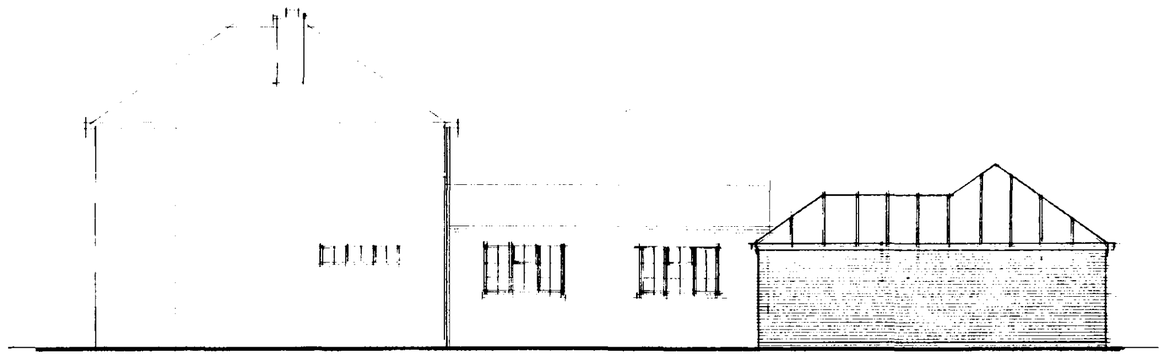

SOUTH

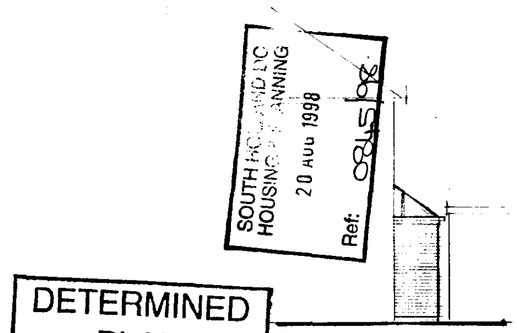

DETERMINED PLAN

WEST

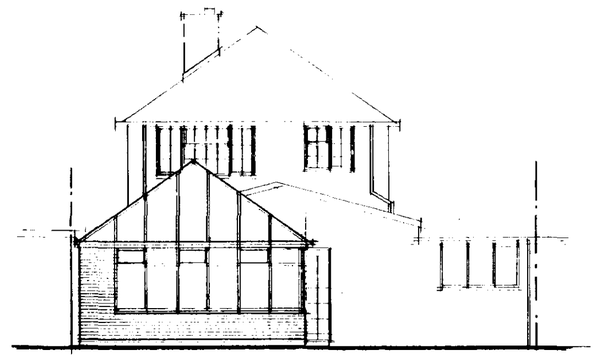

EAST Two windows

CONTRACTOR TO CHECK ALL DIMENSIONS ON SITE BEFORE WORK COMMENCES.

revision	date	init.	revision details

PODDINGTONS
Architectural Design Consultants
44 Double Street, Spalding, Lincs. PE11 2AB
Tel: 01775 761856 & 768296. Fax: 01775 710218

project
MR & MRS A DRAKARD
3 CROSSGATE CRESCENT PINCHBECK
PROPOSED EXTENSION

drawing
PLAN AS PROPOSED

scale 1:50 1:100

drawing no 2856-1

date AUG 98

drawn

checked