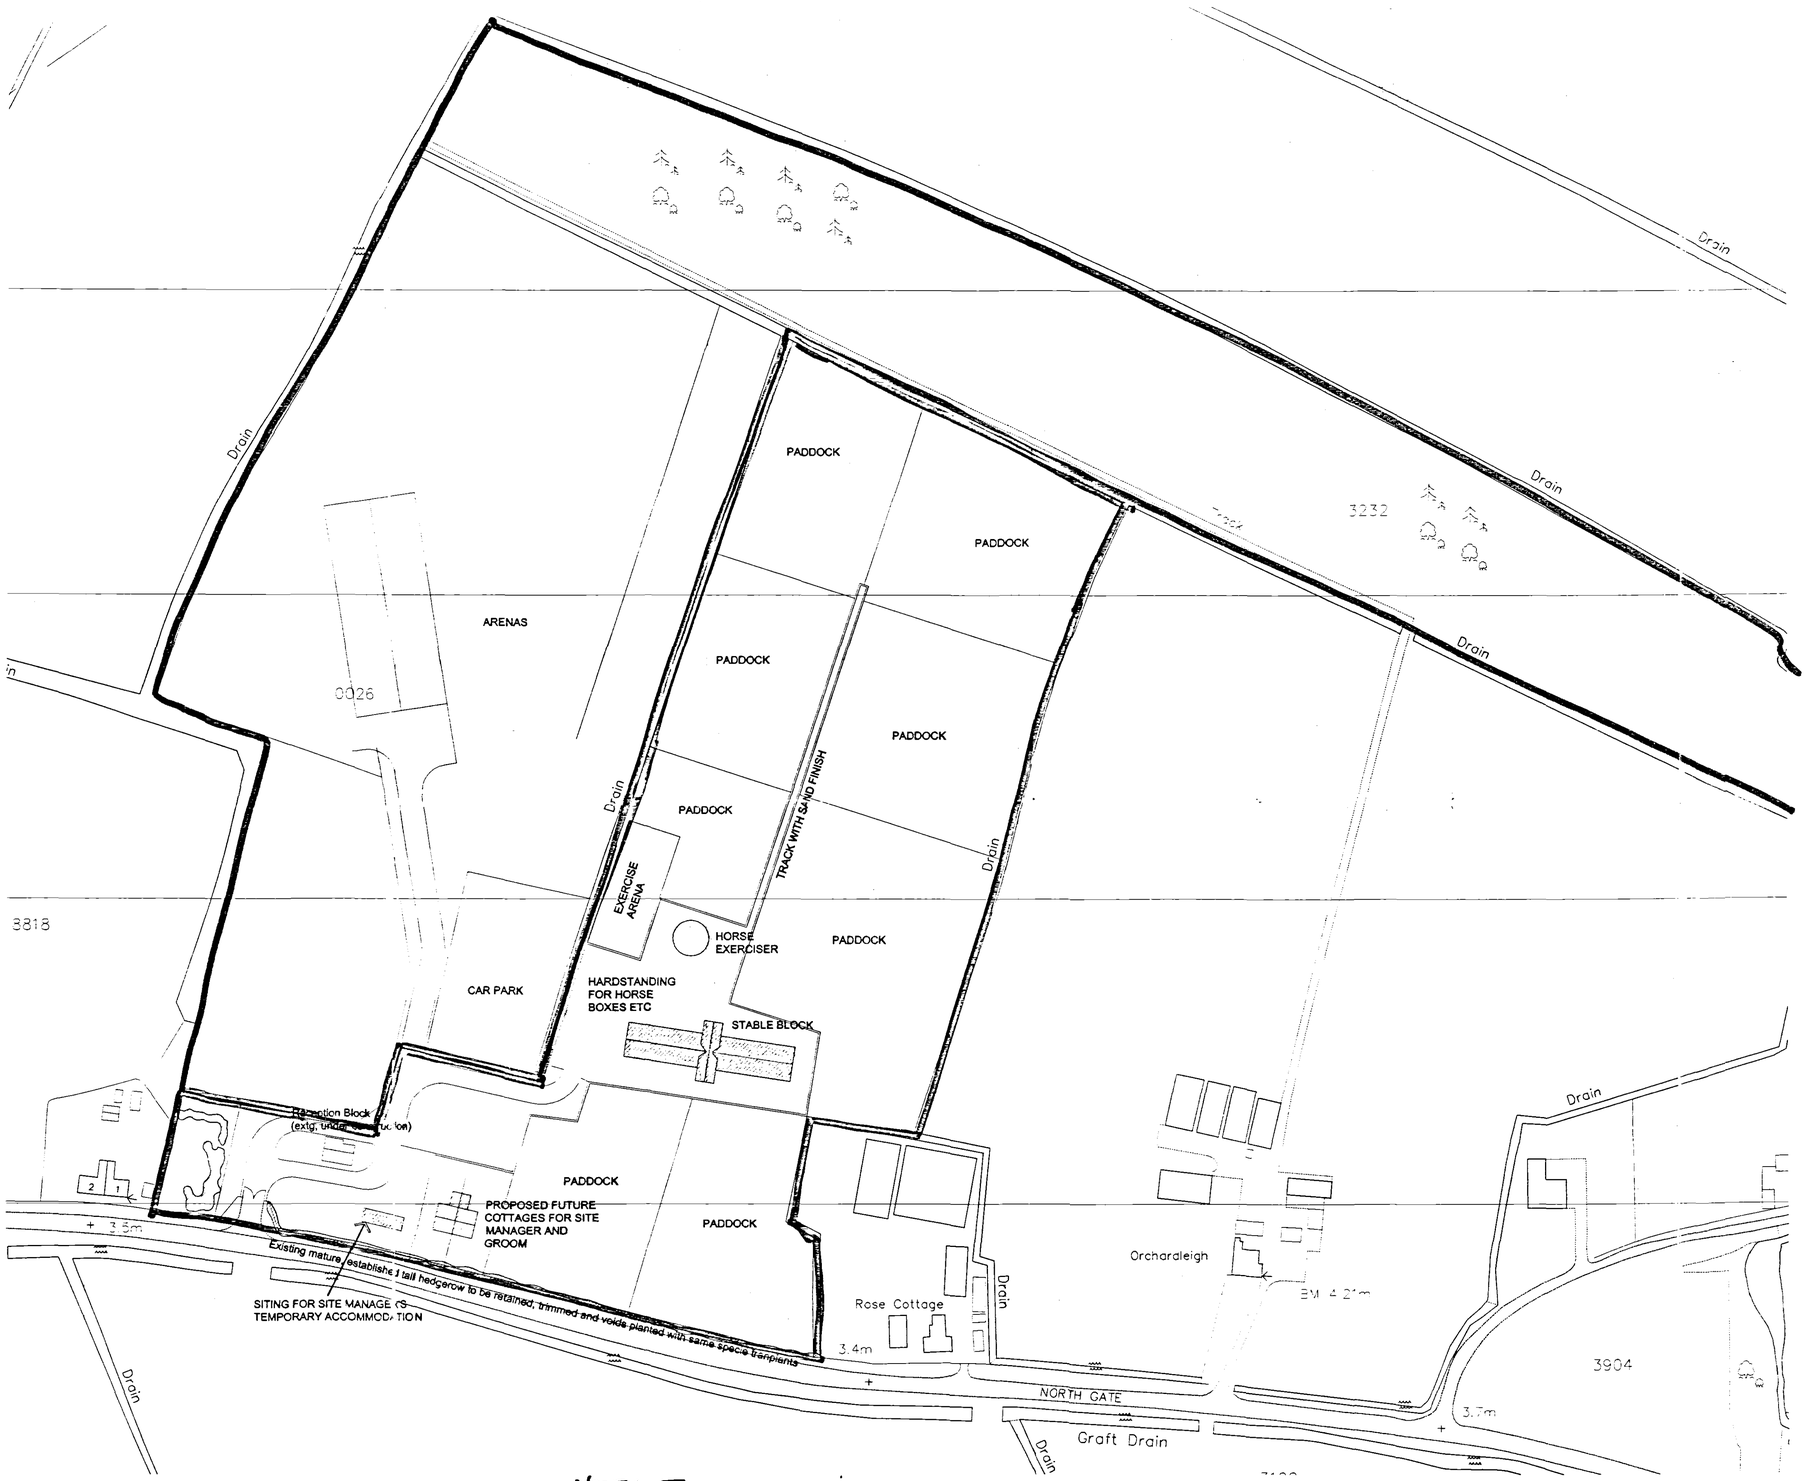


SITE LAYOUT PLAN Scale 1:1000

NOTE: Temporary dwelling no longer part of this application

22 JUN 2005
Date 08/7/05

DETERMINED PLAN

L. A. Building Design
Architectural and Surveying Practice
58 Hannam Boulevard
Spalding
Lincolnshire PE11 1LB
Telephone/Fax: Spalding (01775) 711437

Peter S Lithgow MCIOS MBIAT
Member of the Chartered Institute of Building and
Member of the British Institute of Architectural Technologists

project
Proposed Equestrian Development on Land at Northgate, Pinchbeck, Spalding Lincolnshire

client
JSP Holdings

drawing
GENERAL ARRANGEMENT SITE LAYOUT

date	scale(s)
APRIL 2005	1:1000
drawn by: Peter Lithgow	checked
job no: 05/07	drawing no: 02A