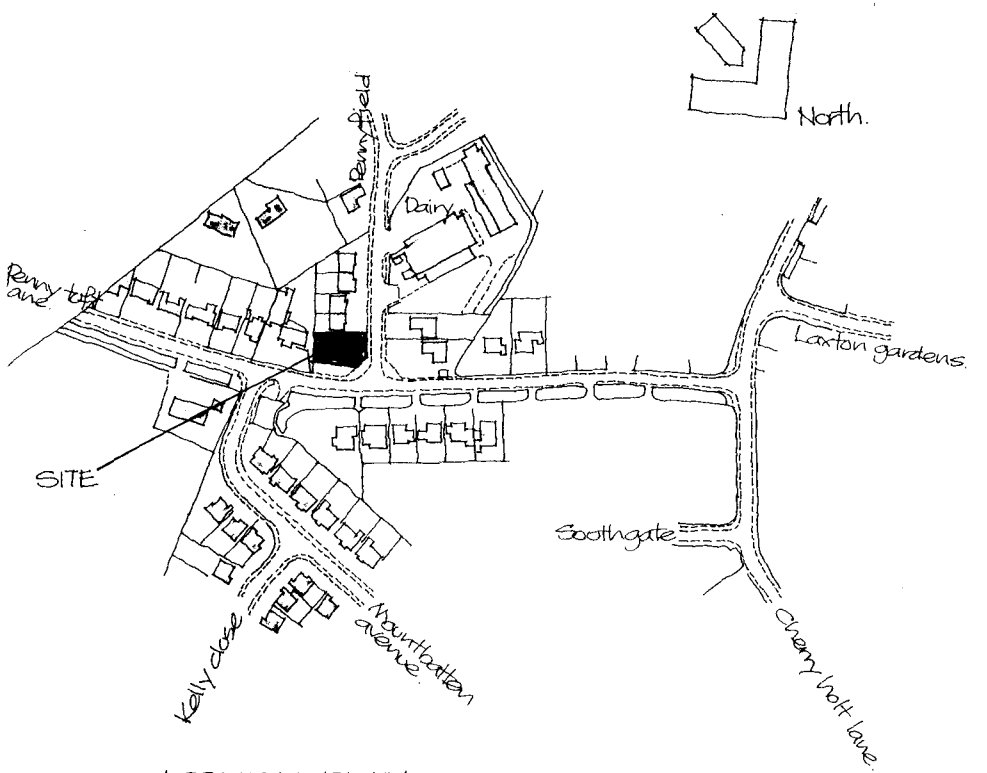


LOCATION PLAN

HOLLAND D.C.
945/94

PROPOSED CONSERVATORY AT 1 PENNYFIELD, PINCHBECK. FOR A.KING ESQ.

ALAN HORNSBY
ARCHITECTURAL SERVICES
'LITTLE ACRE'
PEAK HILL, COWBIT,
SPALDING, LINCS. PE12 6AW
TEL. HOLBEACH (0406) 380591

Scale 1:2500

Date Sept. 94

Drg No. 94/06/2.