
VIEW LOOKING NORTH




VIEW OF PREMISES FROM SURFLEET ROAD SHOWING POSITION OF 1·0m DIAMETER SATELLITE ANTENNA WALL MOUNTED ABOVE CARWASH UNIT

VIEW LOOKING NORTH.

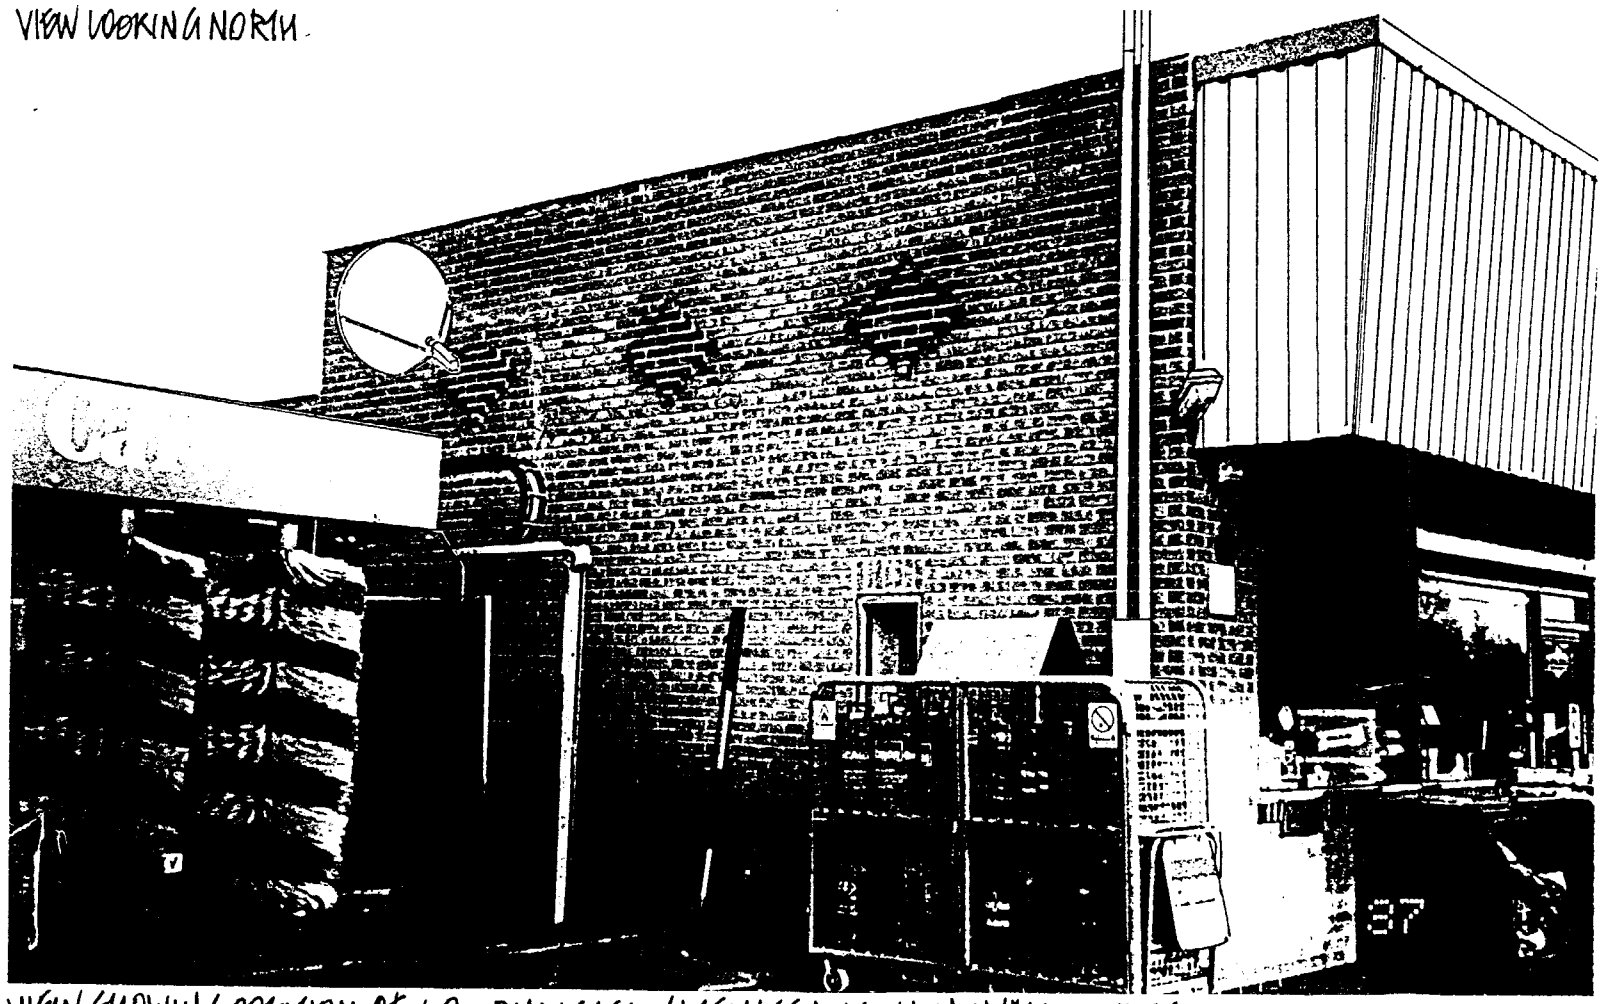


VIEW SHOWING POSITION OF 1·0m DIAMETER SATELLITE ANTENNA WALL MOUNTED 4m HIGH ON KIOSK WITH A 2m BANDED ROD SHOWN FOR SCALE

ANTENNA MATERIAL:
PRESSED STEEL/ALUMINIUM
BRACKETRY:
GALVANIZED STEEL
COLOUR: WHITE

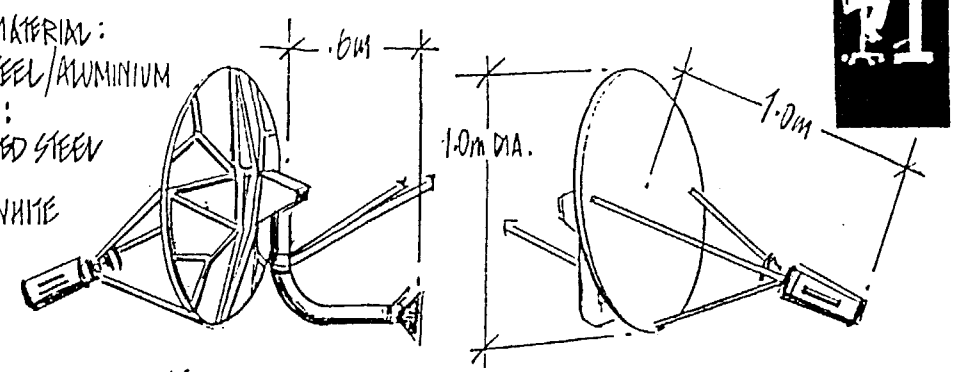

TYPICAL 1·0m DIAMETER SATELLITE ANTENNA ON WALL MOUNT

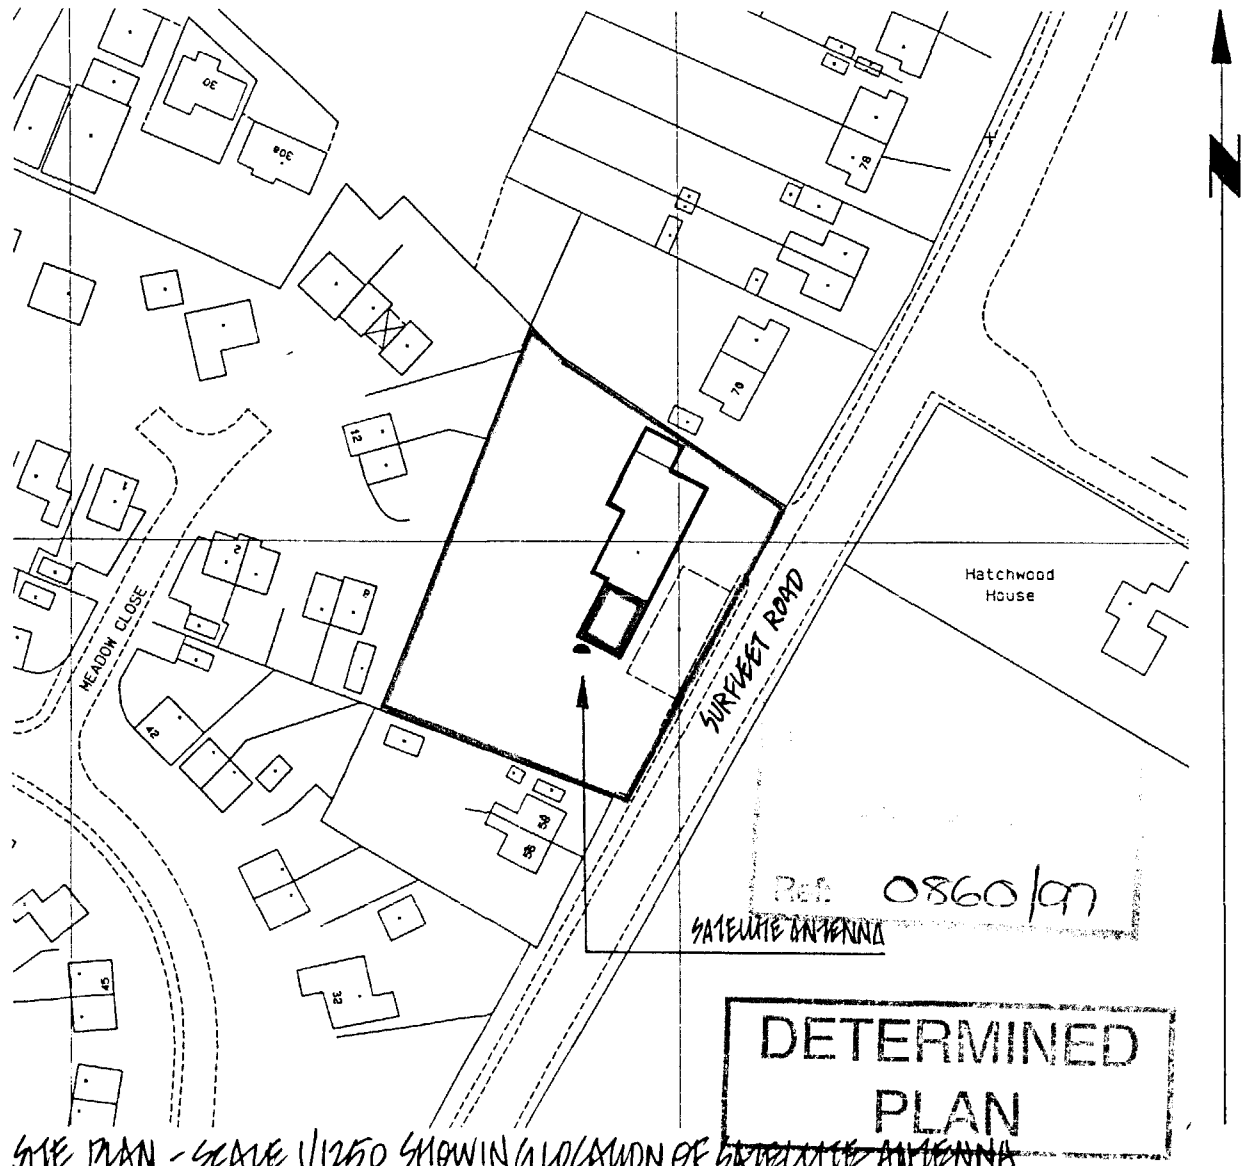

SITE PLAN - SCALE 1/1250 SHOWING LOCATION OF ~~SATELLITE ANTENNA~~

PROPOSED SATELLITE DISH INSTALLATION

D S DESIGN ASSOCIATES
TELEPHONE: 0171-2338830
FACSIMILE: 0171-834 0190

SITE ADDRESS TAYLORS OF SOUTH HOLLAND
SURFLEET ROAD
PINCHBECK, SPALDING. PE11 1XQ

REFERENCE No. P15HH1 | SCALE

DRAWING No. | DATE JULY 97