


The contents of this drawing are strictly confidential and must not in any circumstances be copied, shown, published or otherwise disclosed to anyone, outside JD Carter The Building Services Company without express consent in writing.

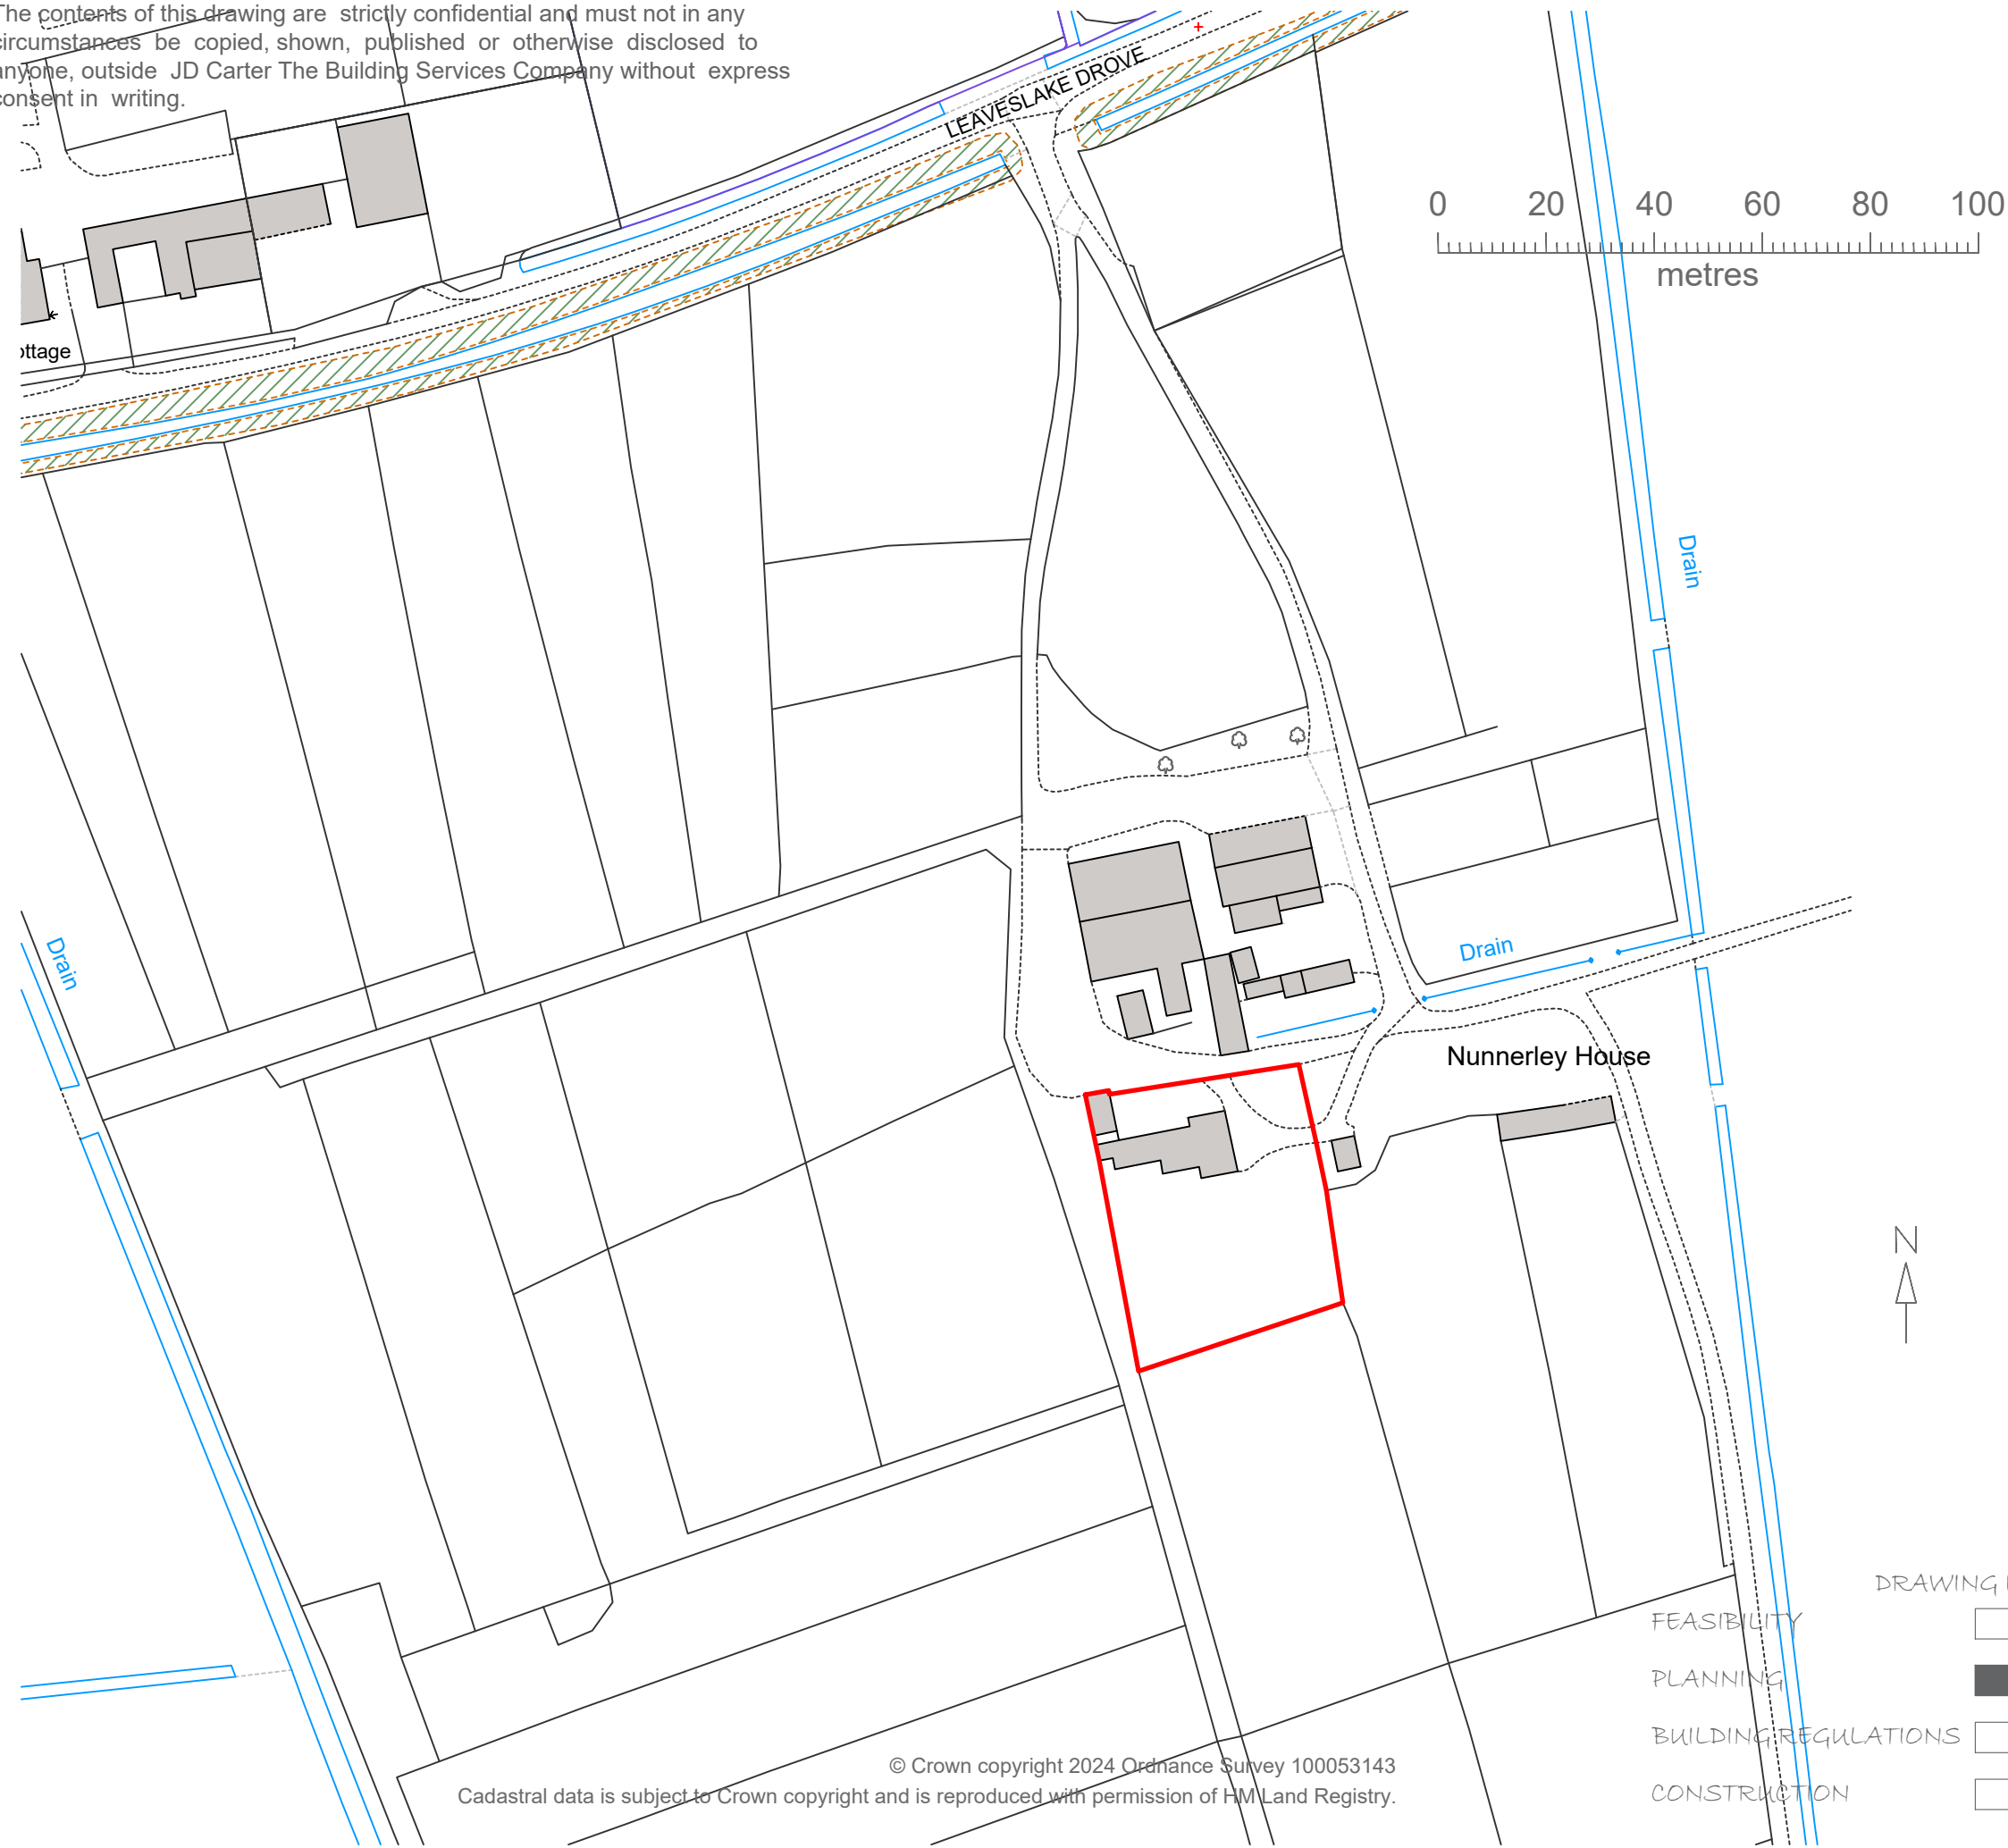

© Crown copyright 2024 Ordnance Survey 100053143
Cadastral data is subject to Crown copyright and is reproduced with permission of HM Land Registry.

General Notes:

This drawing and the information contained herein are indicative and to be used by the Contractor to assess the scope of works relating.

The responsibility for the design, coordination and installation remains with the Contractor

Rev.	Date	Description of Issue	Chkd
XX	XX.XX.XX	XXXX	XX
XX	XX.XX.XX	XXXX	XX
XX	XX.XX.XX	XXXX	XX

Revisions

Issue Purpose:
LBC

Project
Nunnerley House
Alterations

Drawing Title:
Site Location Plan

Drawing No.	Rev.
240022.01	0

Drawn By:	Checked By:
JC	JC

Scales:	Date:
1:1250 @ A3	28.12.2024



SOUTHVIEW BARN BUNGALOW FARM WERRINGTON BRIDGE RD PETERBOROUGH PE6 7PP	T: 01733 810668 F: 01733 810956 M: 07740 946642
--	---