


The contents of this drawing are strictly confidential and must not in any circumstances be copied, shown, published or otherwise disclosed to anyone, outside JD Carter The Building Services Company without express consent in writing.

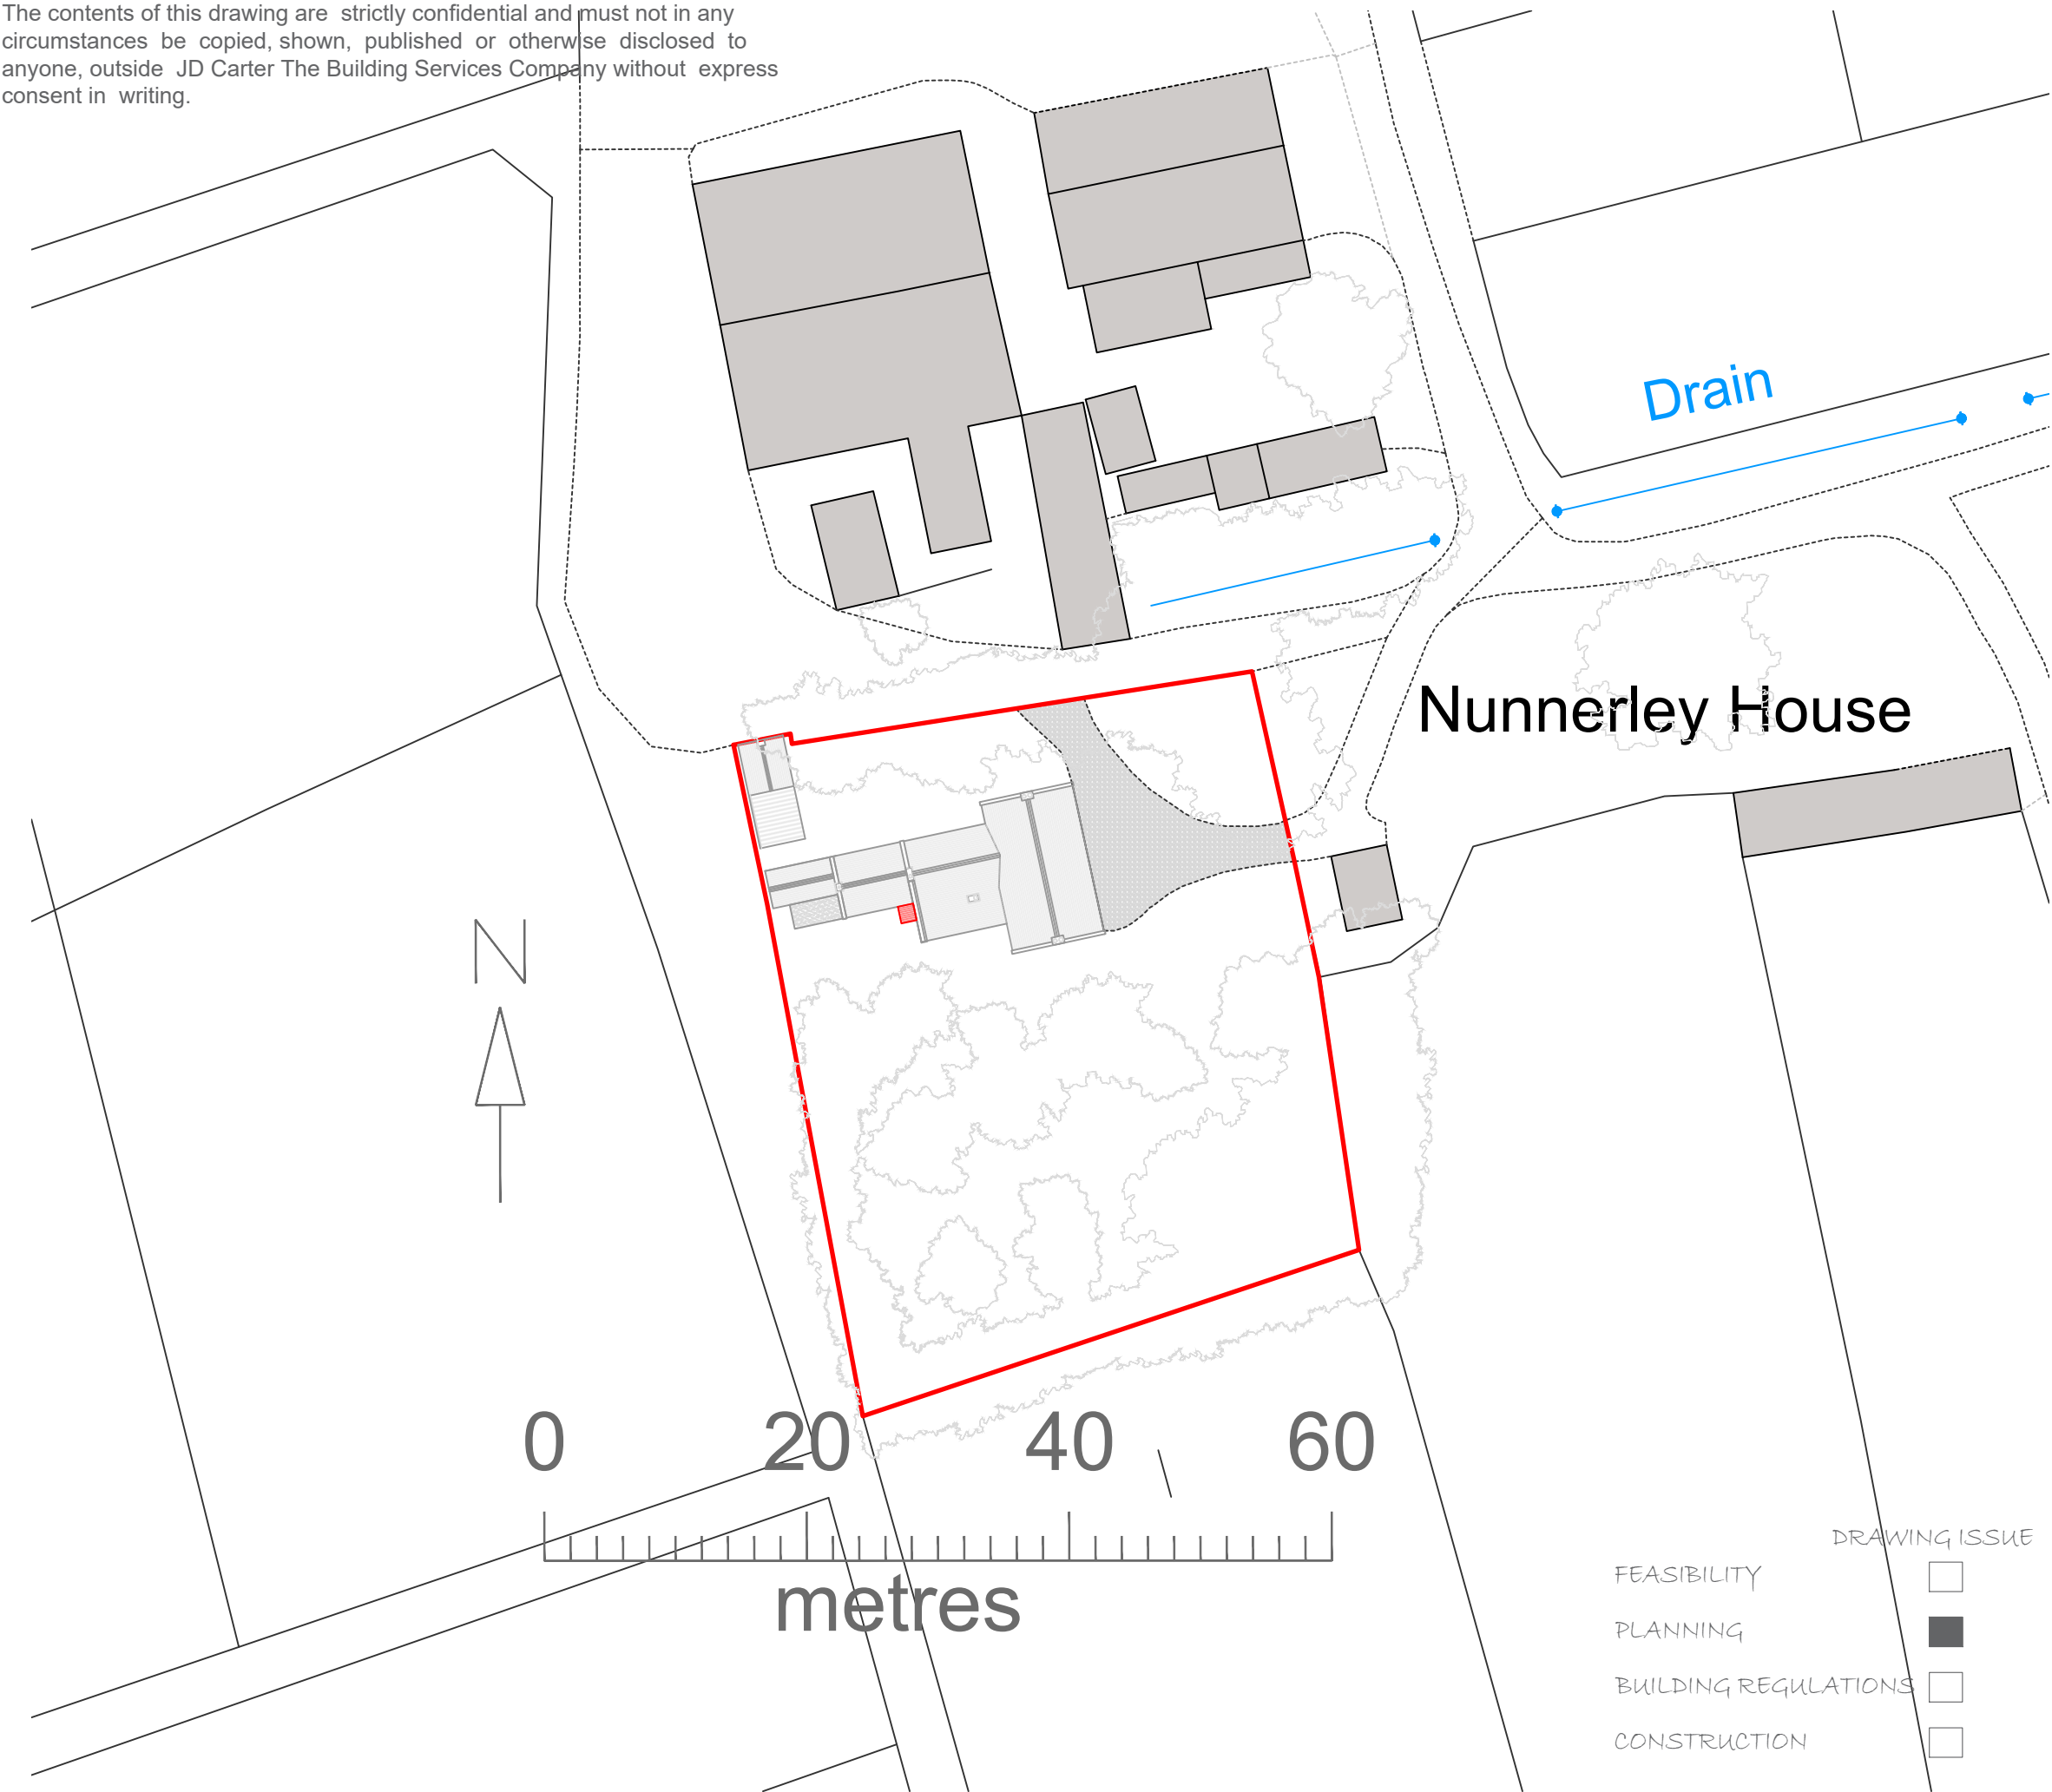

Drain

Nunnerley House

0 20 40 60
metres

- DRAWING ISSUE
- FEASIBILITY ☐
 - PLANNING ☒
 - BUILDING REGULATIONS ☐
 - CONSTRUCTION ☐

General Notes:

This drawing and the information contained herein are indicative and to be used by the Contractor to assess the scope of works relating.

The responsibility for the design, coordination and installation remains with the Contractor

Rev.	Date	Description of Issue	Chkd
XX	XX.XX.XX	XXXX	XX
XX	XX.XX.XX	XXXX	XX
XX	XX.XX.XX	XXXX	XX

Revisions	
Issue Purpose:	
LBC	

Project	Nunnerley House Alterations
---------	-----------------------------

Drawing Title:	Proposed Block Plan
----------------	---------------------

Drawing No.	Rev.
240022.05	0

Drawn By:	Checked By:
JC	JC

Scales:	Date:
1:500 @ A3	28.12.2024



JD Carter
—The Building Services Company—

SOUTHVIEW BARN
BUNGALOW FARM
WERRINGTON BRIDGE RD
PETERBOROUGH
PE6 7PP

T: 01733 810668
F: 01733 810956
M: 07740 946642