


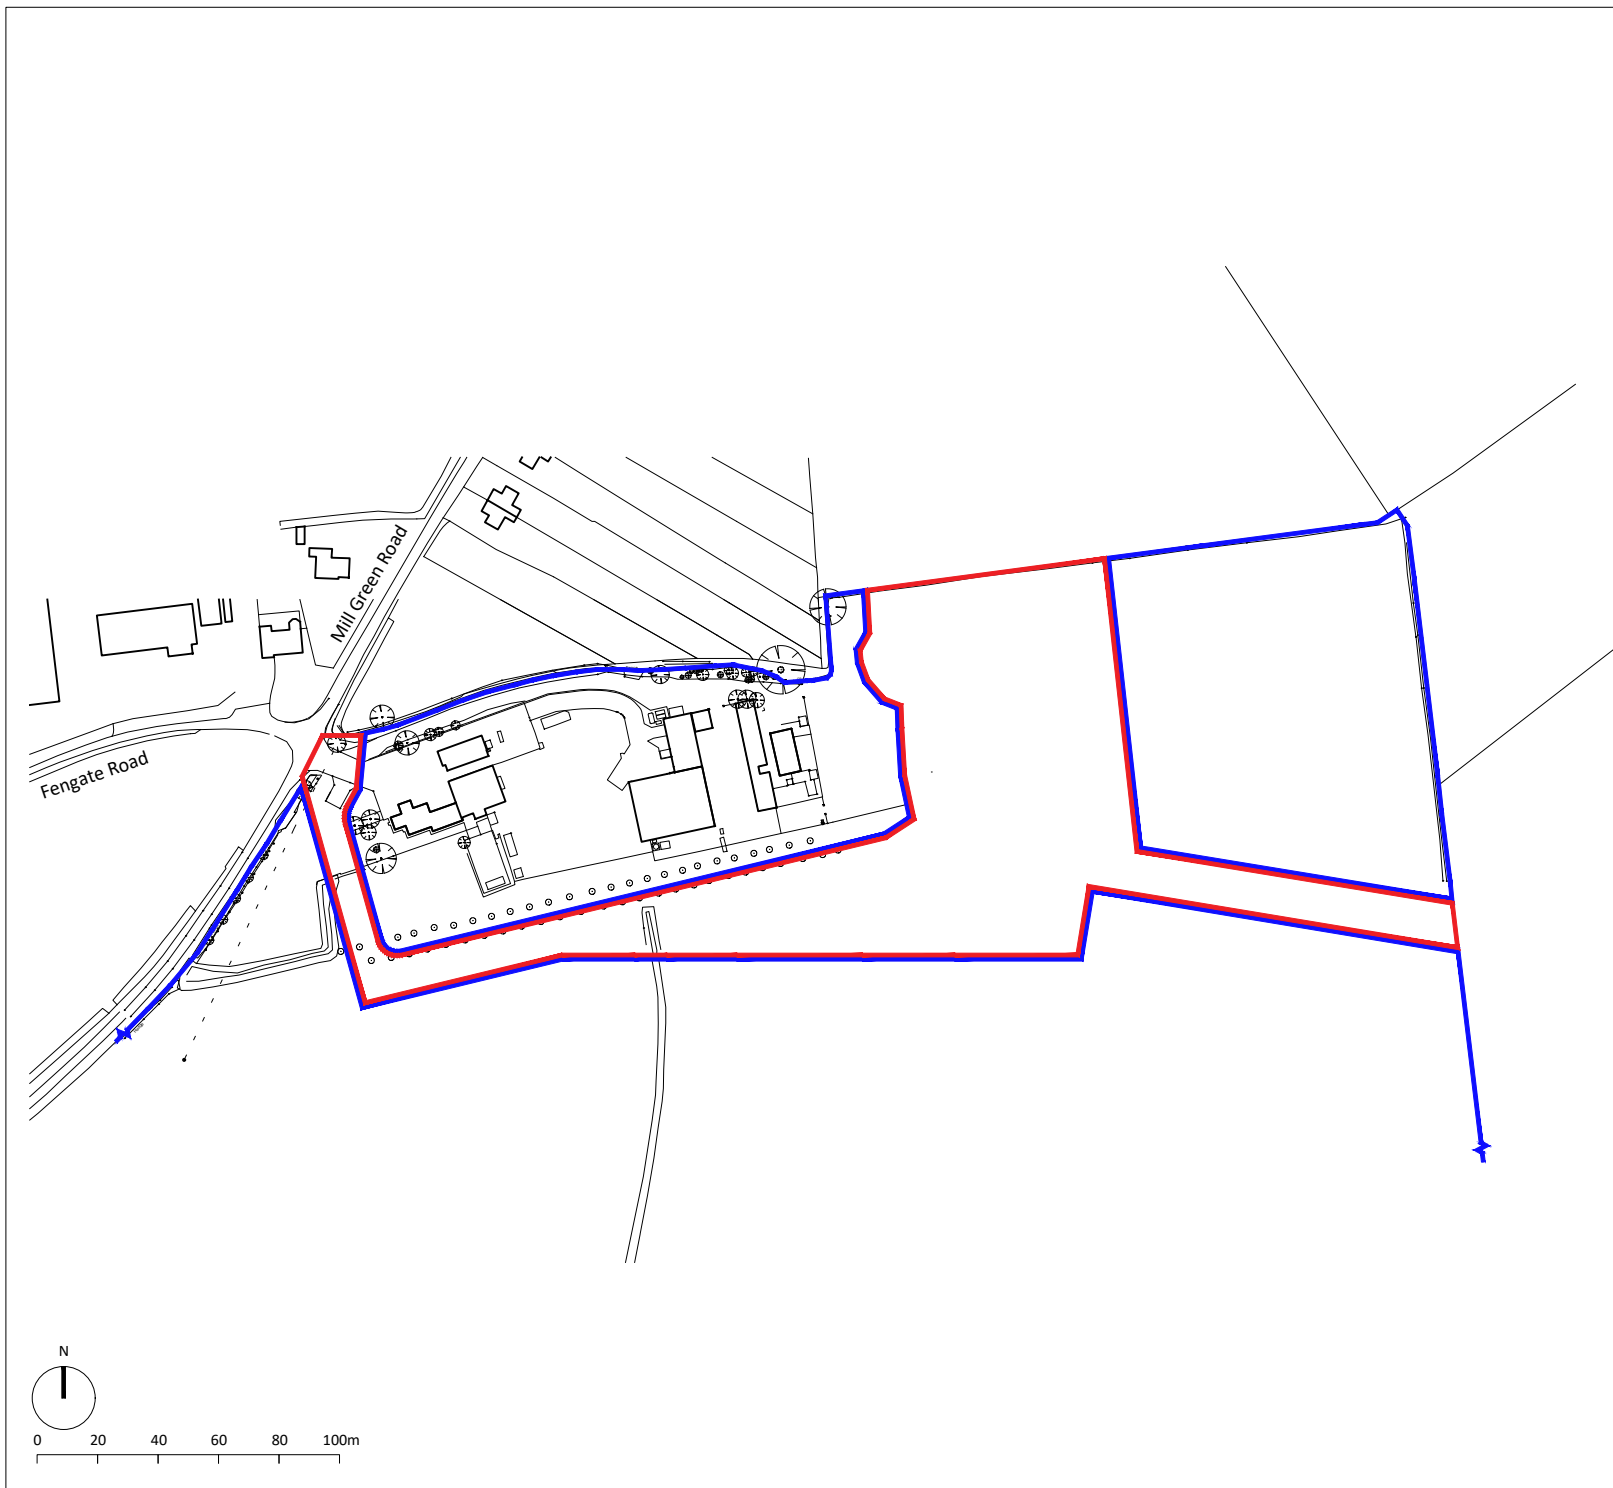

Notes

Copyright

© Robert Doughty Consultancy Limited.
All rights described in the Copyright, Designs and Patents Act 1988 have been asserted.

Ordnance Survey Map

© Crown Copyright. OS Licence No: AR 100010613.

Rev	Description	Date
rdc Robert Doughty Consultancy 32 High Street, Helpringham Sleaford, Lincolnshire, NG34 0RA Tel: 01529 421646 Email: admin@rdc-landplan.co.uk Web: www.rdc-landplan.co.uk		
Client Anglia UK Ltd		
Project Vehicle storage & managers accommodation replan Mill Green Road, Pinchbeck		
Drawing Location Plan		
Scale @ A4 1: 2500		Date 07/09/20
Drawn By WW		Checked By LMS
Job Number 823-22	Status PL	Purpose of Issue Planning
Drawing No. 823-22_PL_LP01		Rev -