1:500

LANE.

TREE

VEHICLE PARKING

OPEN CLEANING AREA.

OFFICE & TOILET

VEHICLE PARKING

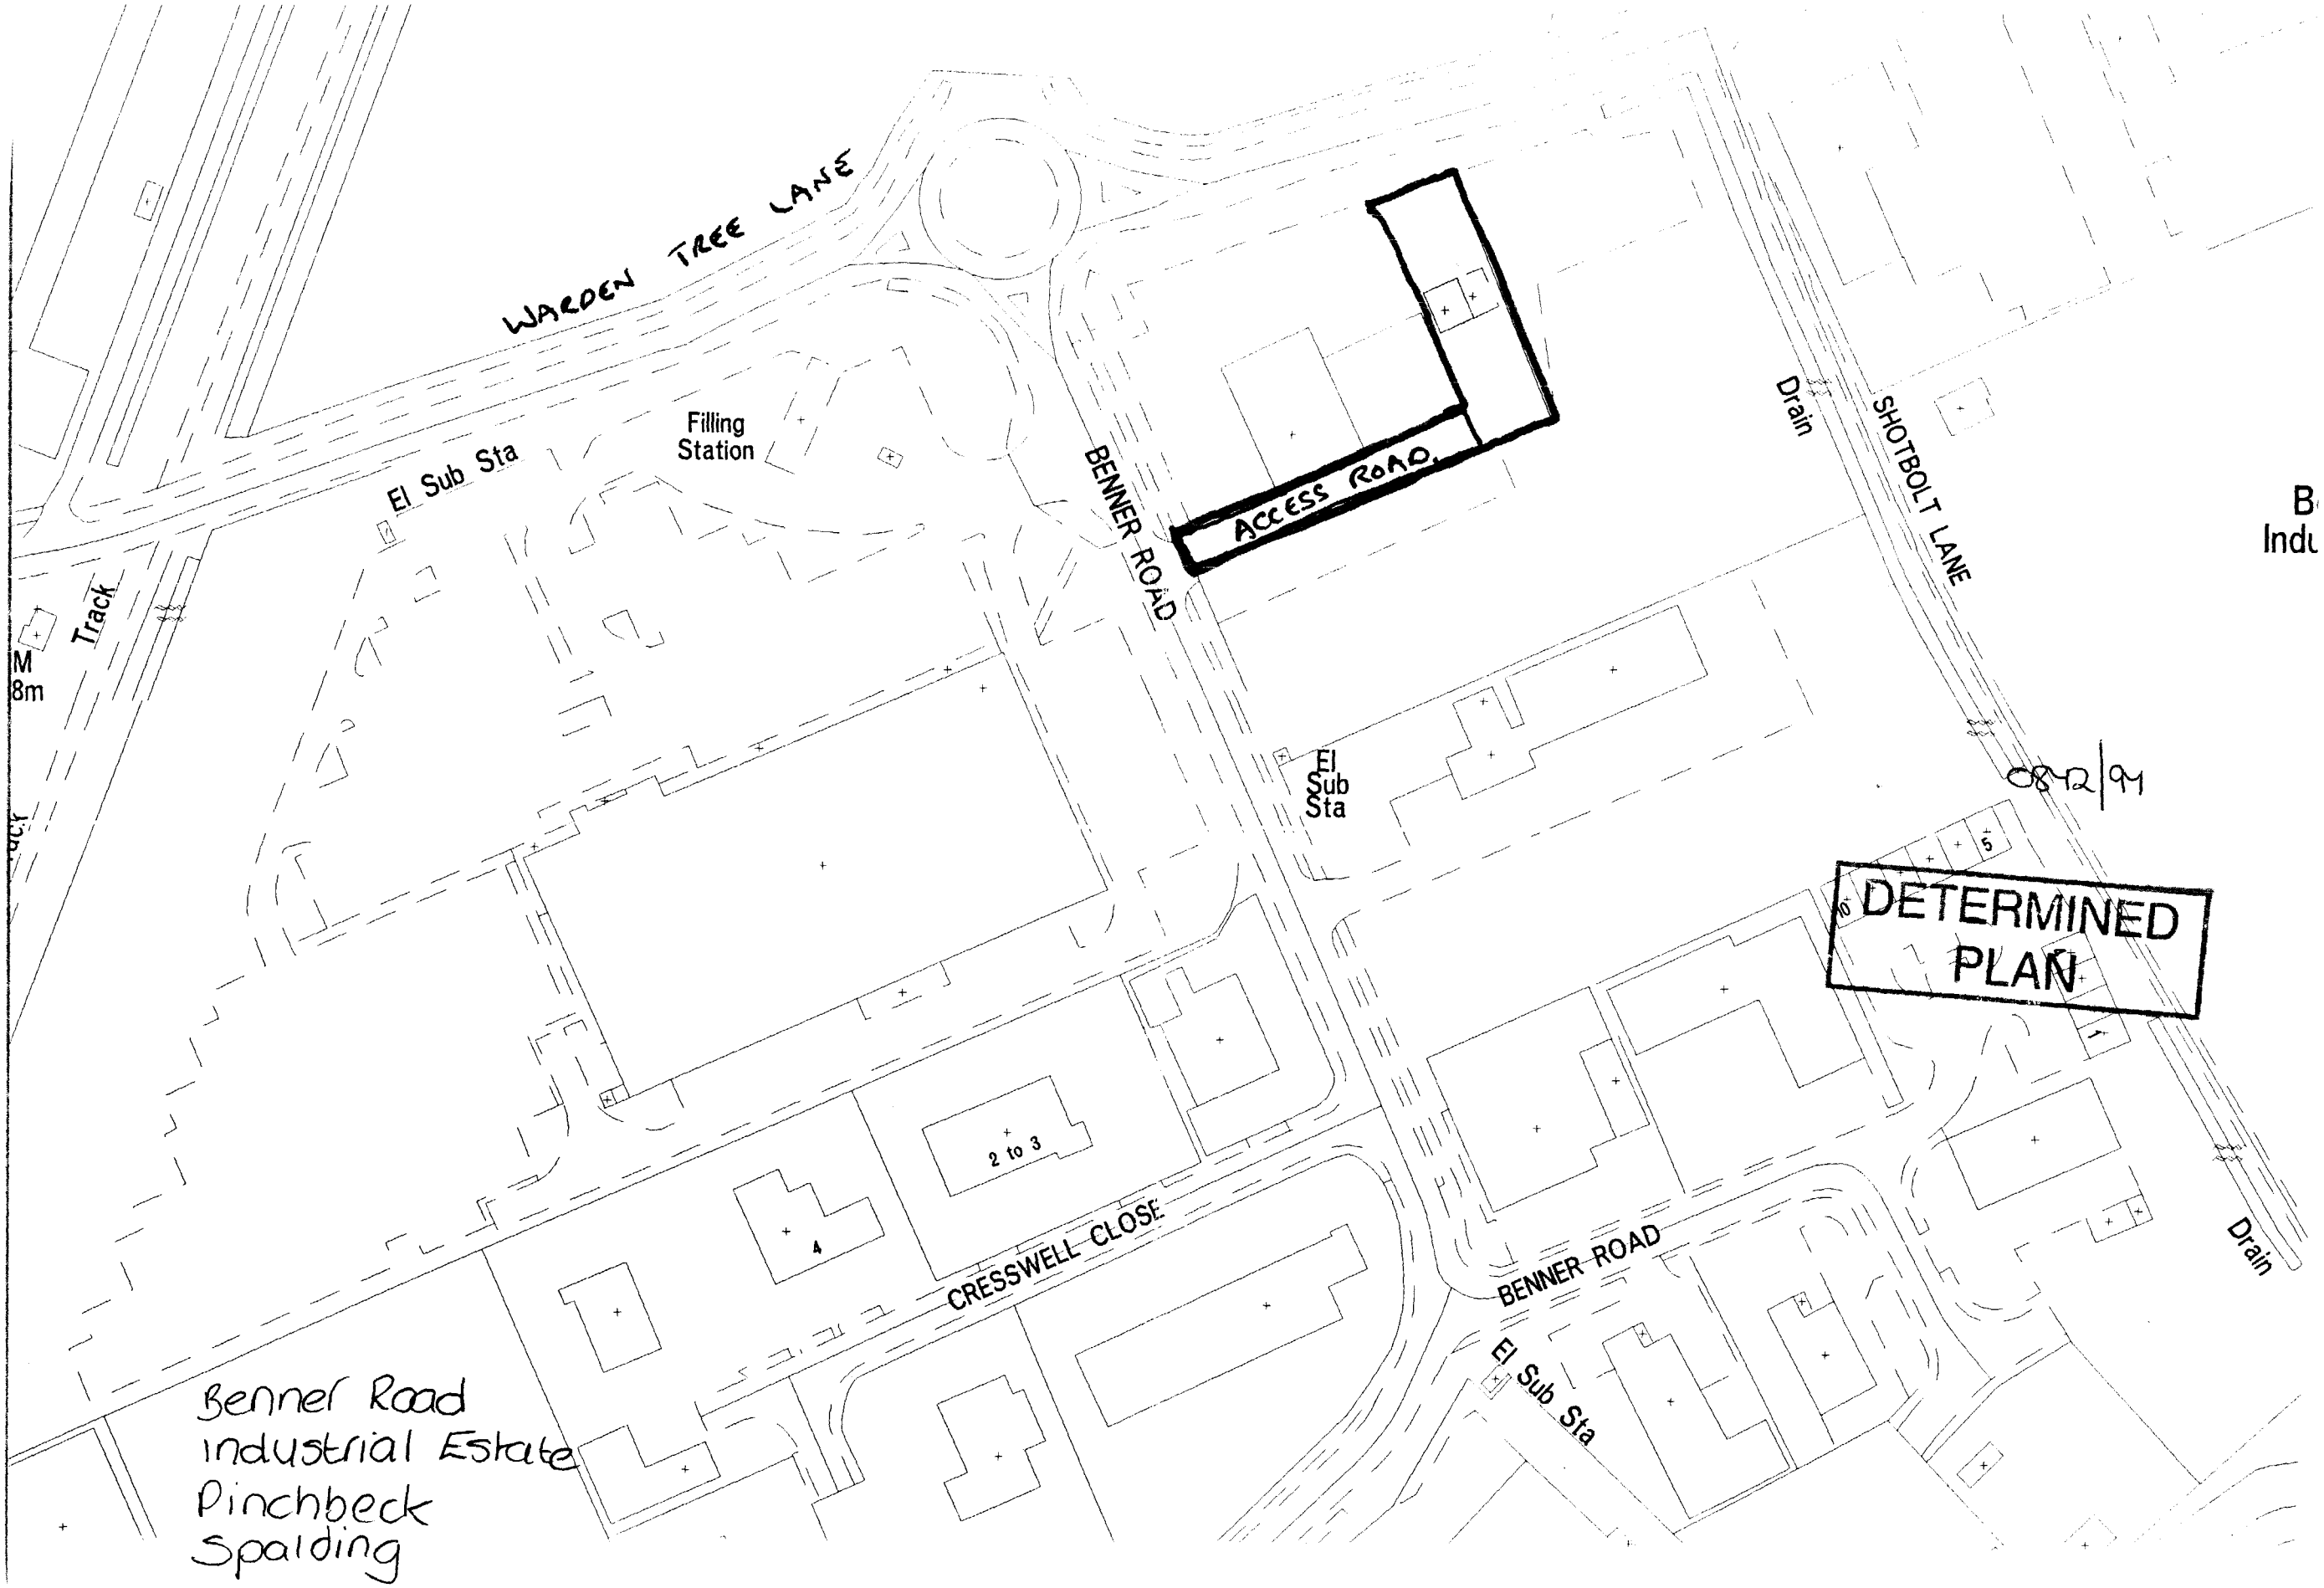
ACCESS ROAD.

El Sub Sta

BENNER ROAD

DETERMINED PLAN

0872/94


WARDEN TREE LANE
El Sub Sta
Filling Station
BENNER ROAD
ACCESS ROAD
Drain
SHOTBOLT LANE
Track
M
8m
El Sub Sta
0842/94
DETERMINED PLAN
2 to 3
4
CRESSWELL CLOSE
BENNER ROAD
El Sub Sta
Drain
Benner Road
Industrial Estate
Pinchbeck
Spalding