


© Design Copyright reserved. Written consent must be obtained before copying or reproducing this drawing. Do not scale from this drawing, use dimensioned figures only. Contractors are responsible for taking and checking site dimensions. Any discrepancy must be reported to Tulp Design immediately. Tulp Design is NOT responsible for any Building or Demolition work or inspections on site.

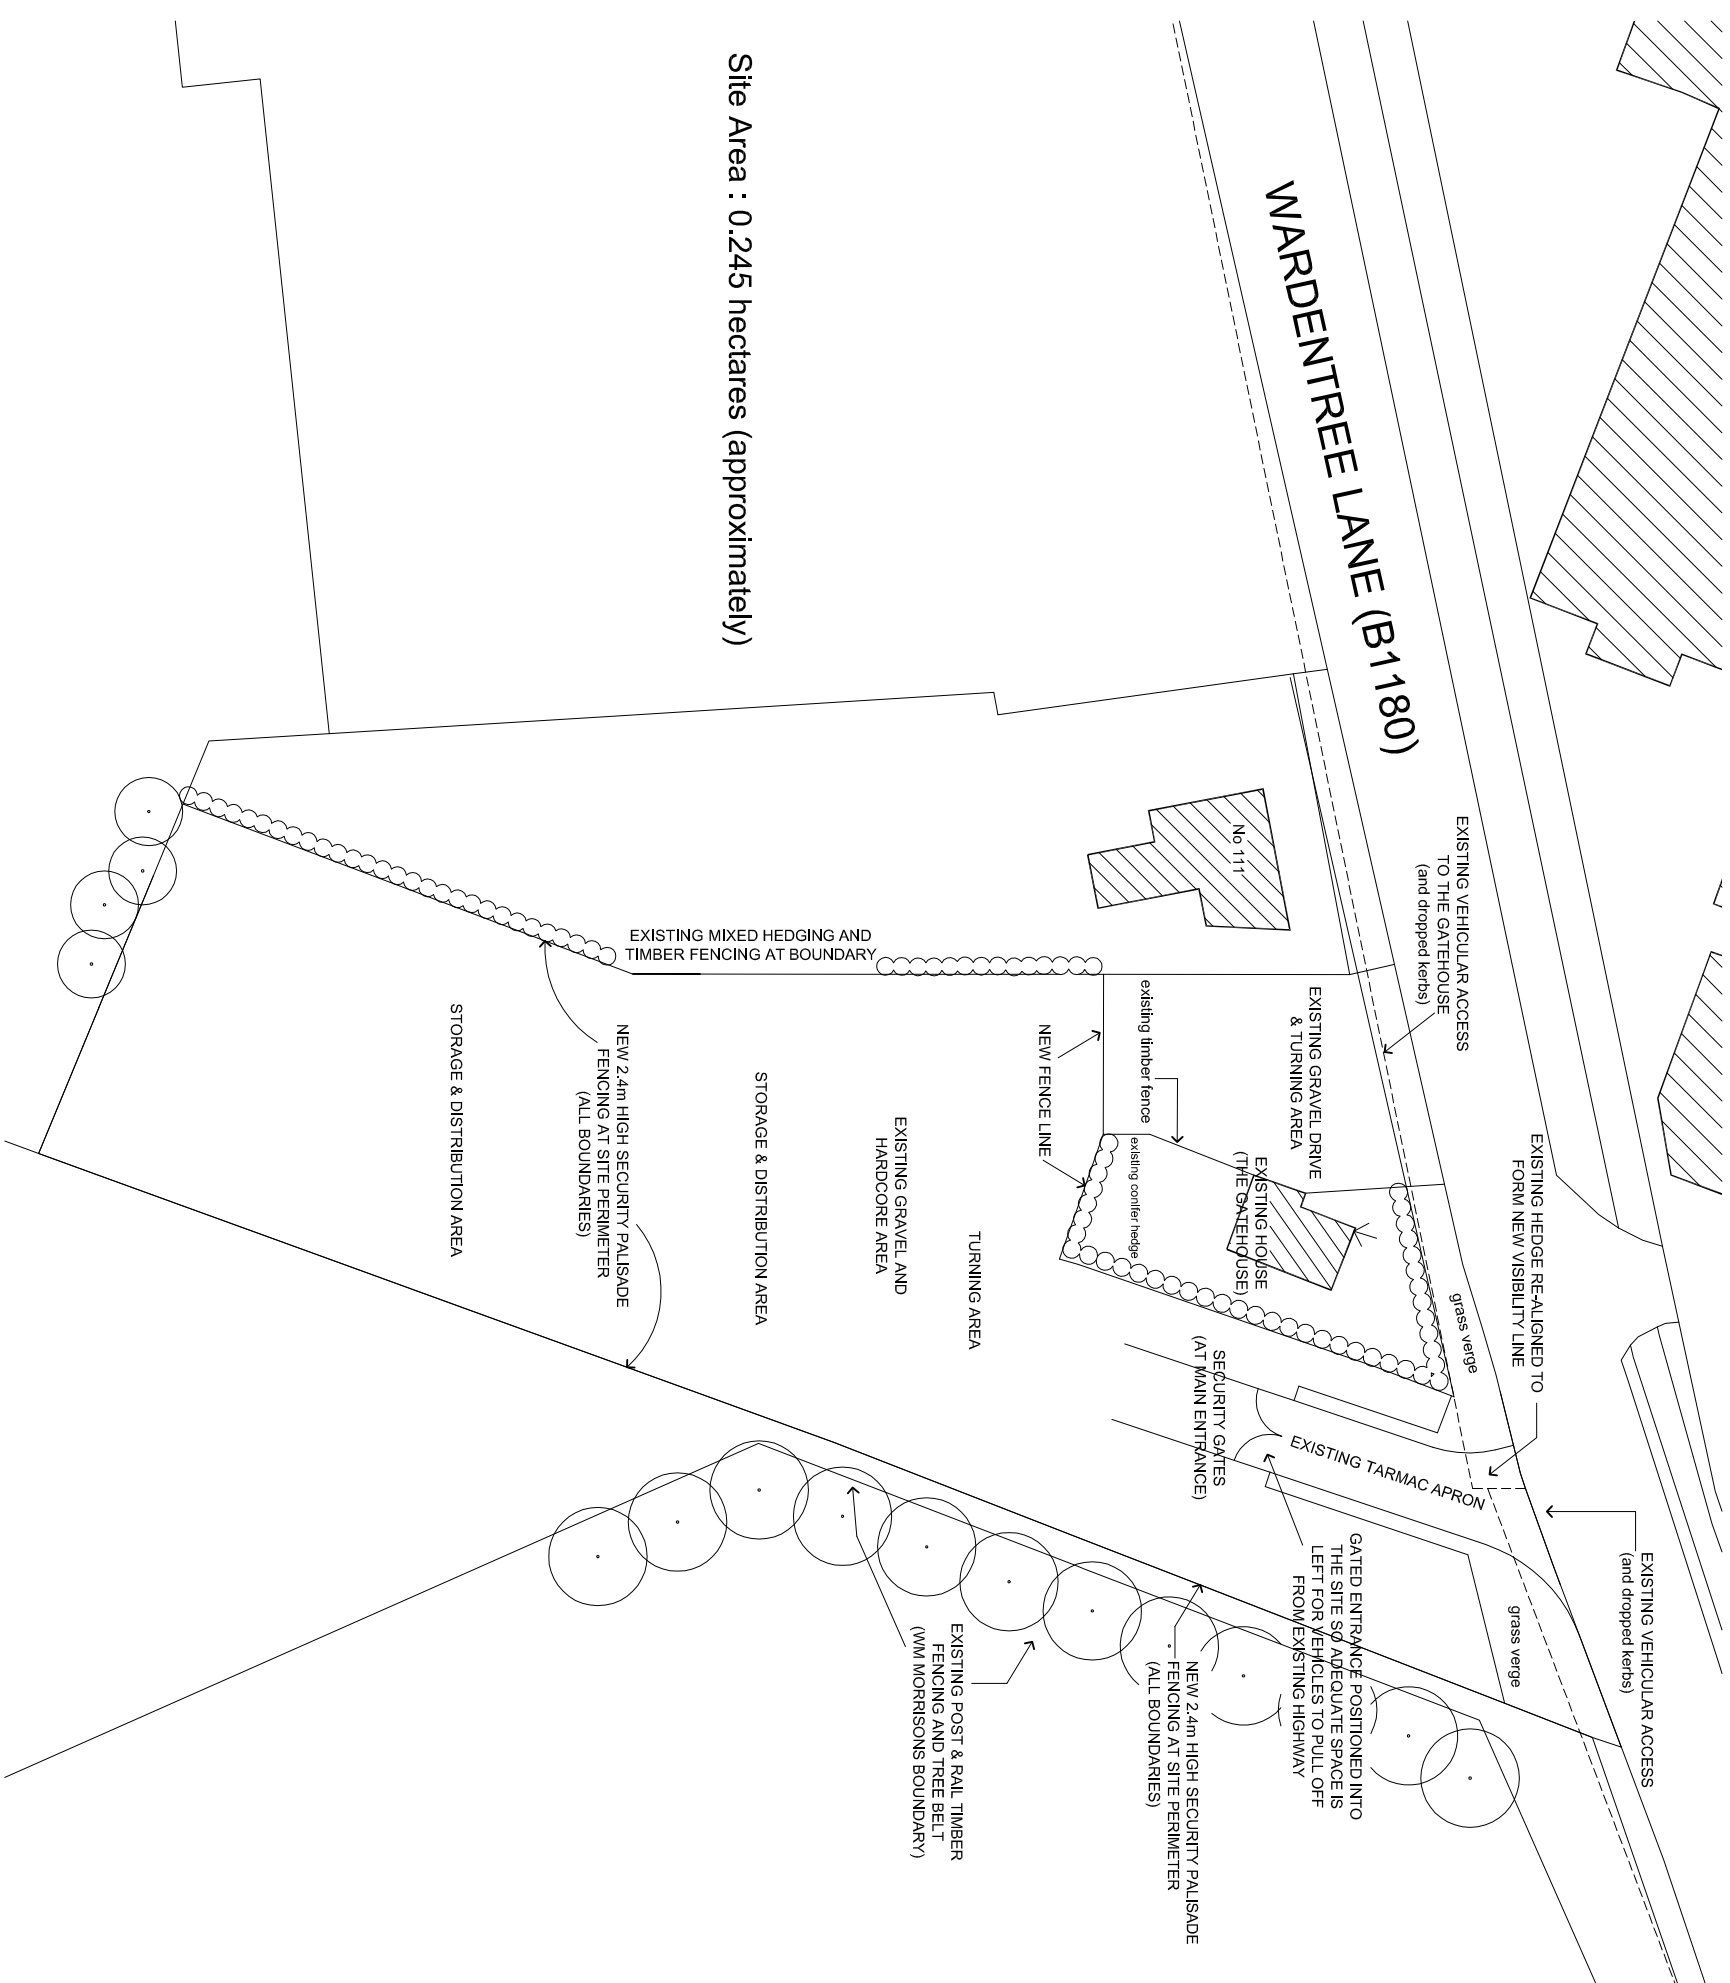

Site Area : 0.245 hectares (approximately)

Block Plan - 1:500

Rev	Description	Date

Tulip Design

Architectural & Building Design Services



35 Spalding Road, Holbeach, Lincs. PE12 7HG
Tel: 07500 966039
Email: tulipdesign@live.com

Email: tulipdesign@live.com

Client:

Scale

Mr. L Fragale

1:500 @ A3

Project	Date
Proposed Change of Use Adj. to The Old Gate House Wardentree Lane, Pinchbeck, Spalding PE11 3UG	Aug 2015
Drawing No. LF/PD 02	

Title

Drawn

