




North (Facing EAB)

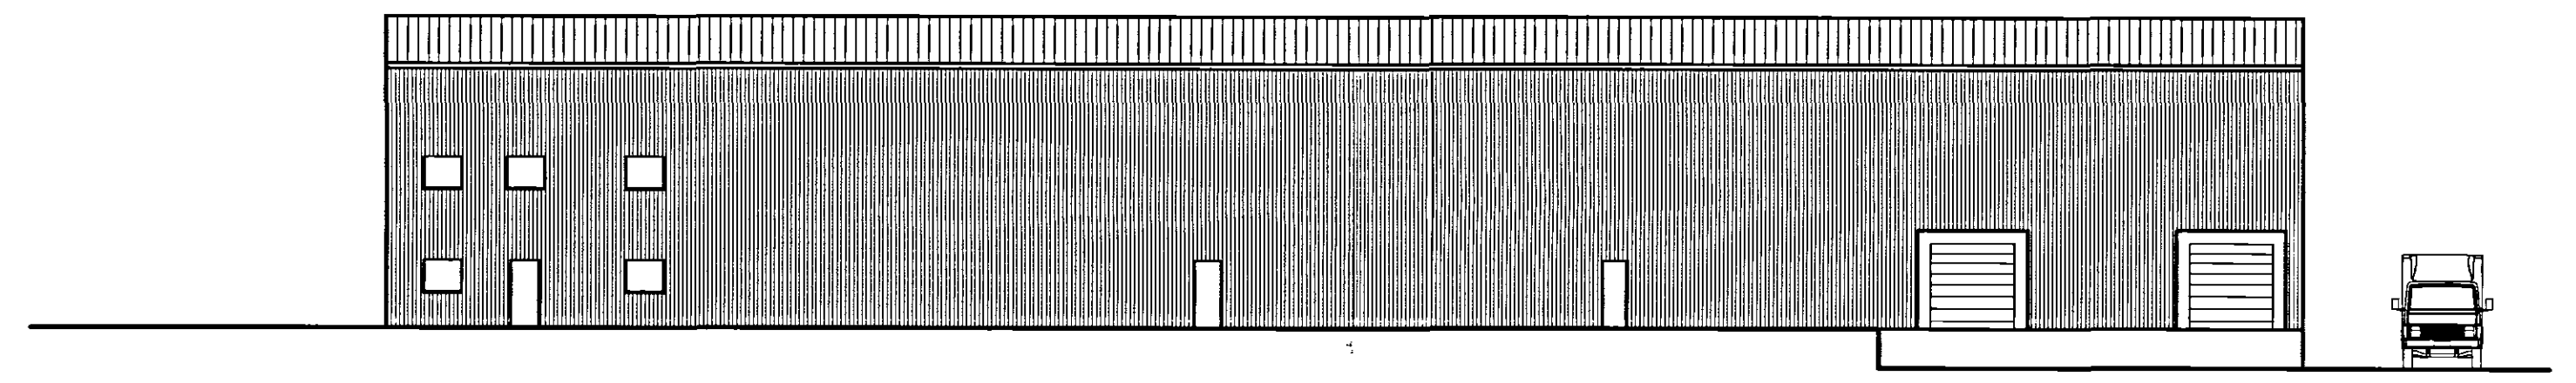

South. (Facing Holly Lodge)

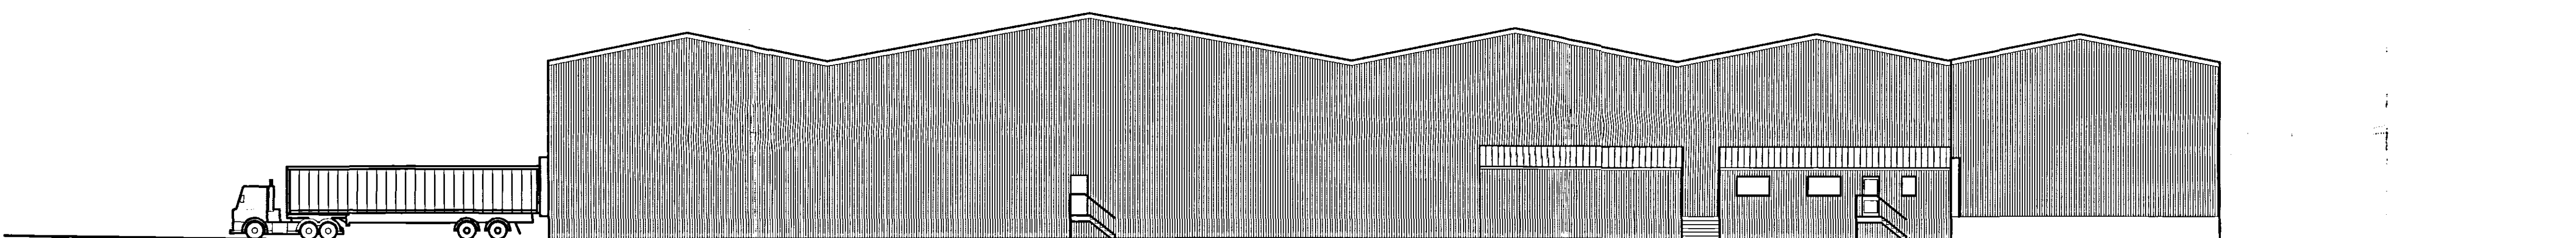

Rear elev. (E).

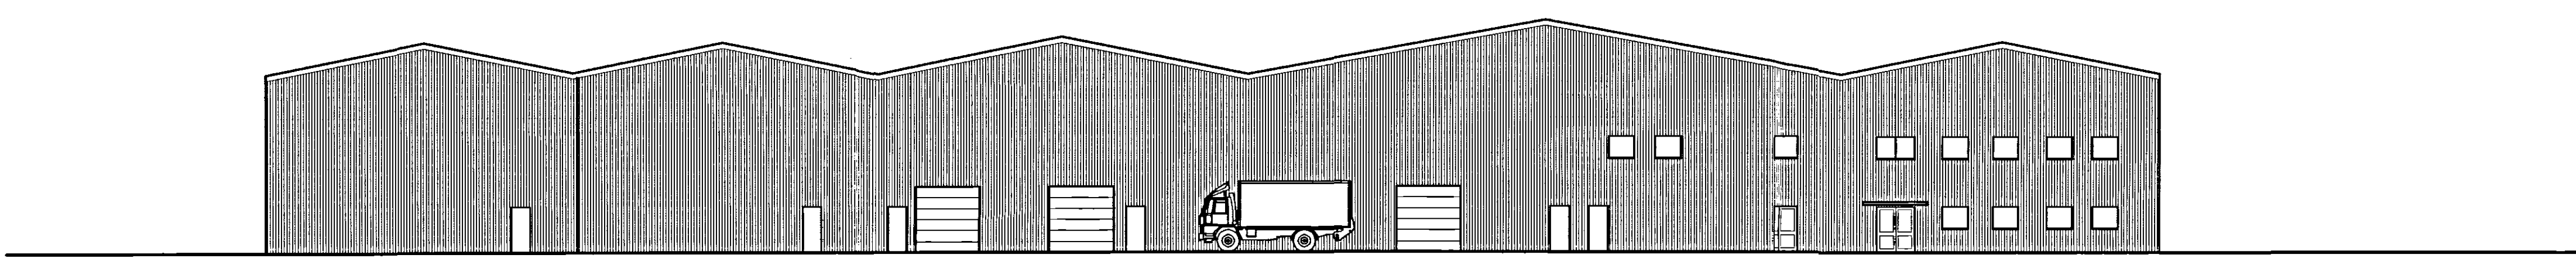

Proposed front elev. (W)

**DETERMINED  
PLAN**

SHDC  
Planning & Development  
28 JUN 2005  
Ref: 0815/05

DC ARCHITECTURAL SOLUTIONS LIMITED  
ARCHITECTURAL AND PLANNING SERVICES  
26, Southgate,  
Sleaford,  
Lincolnshire.  
NG34 7RY.



Client:  
GREENCELL LTD

Project:  
HOLLY LODGE, WEST MARSH ROAD, PINCHBECH,  
SPALDING, LINCONSHIRE. PE11 3UW.

Drawing Title  
PROPOSED ELEVATIONS  
Scale  
1:200  
Date  
JUNE 05

Drawn  
DB  
Checked

Drawing Number  
DC/057/ 3