



1. New access formed from pudding lane.
2. 5.5m wide access formed alongside existing bund.
3. Existing Gate relocated and enlarged to suit new access width.
4. 35x58m Concrete hard standing area formed to accommodate pallet storage etc.
5. 2.4m high galvanized steel security fencing installed along northern boundary of the proposed site.

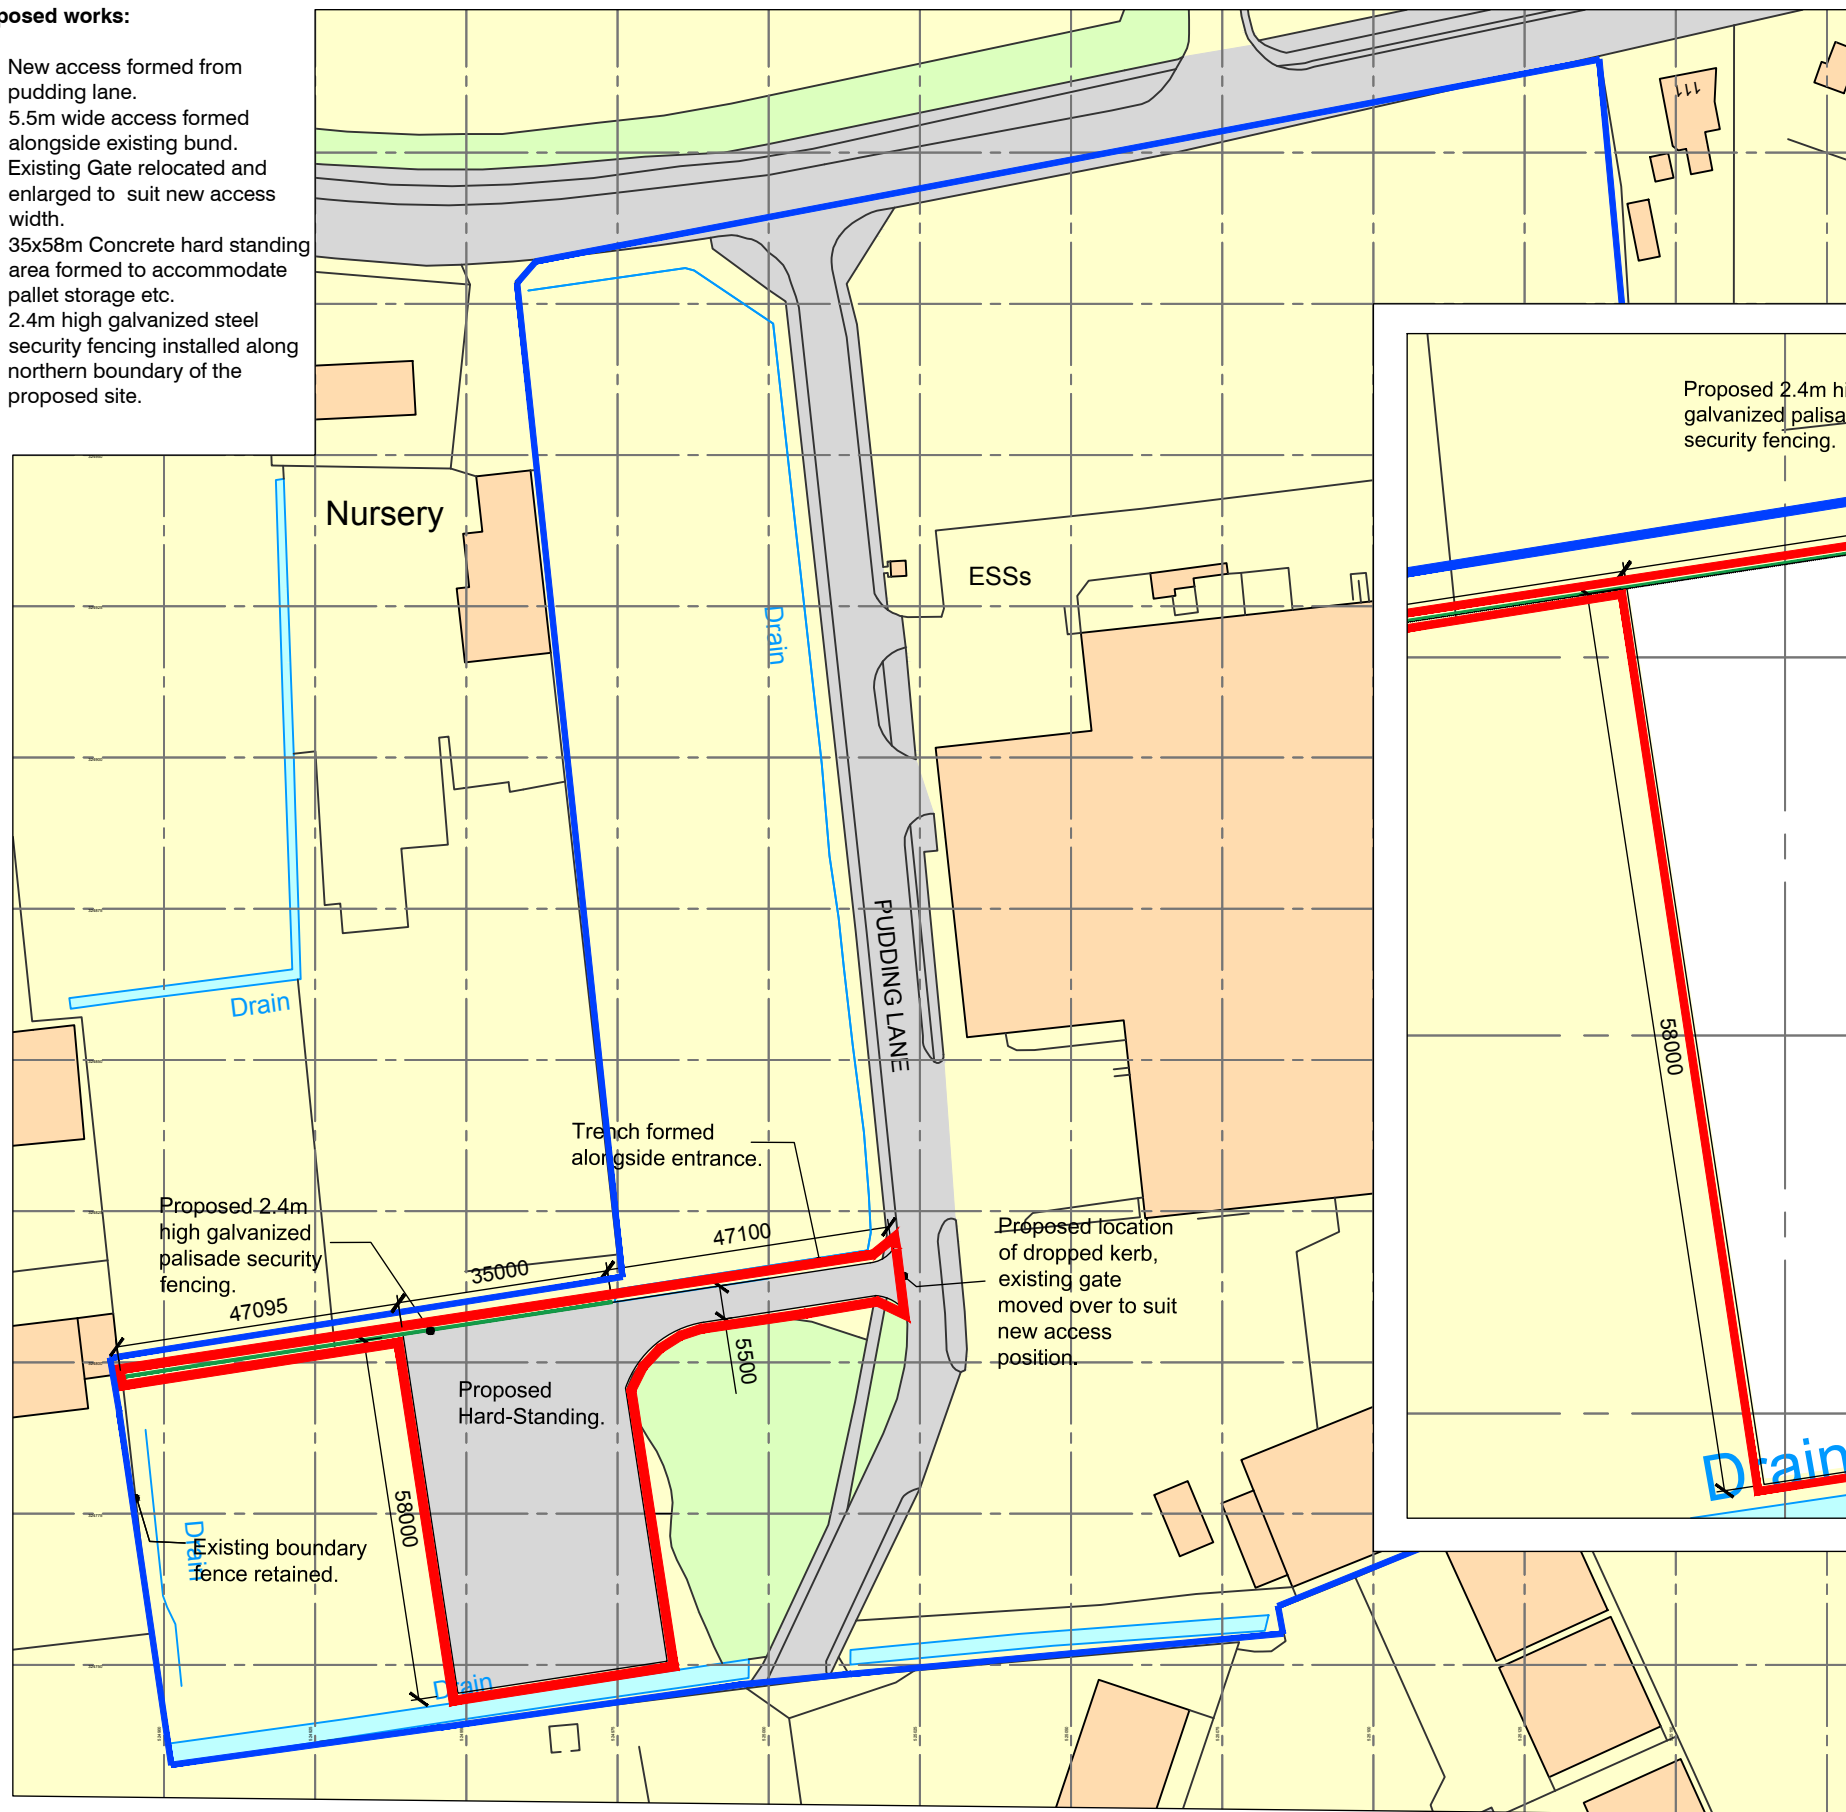

SCALE 1 : 1250
SCALE 1 : 1

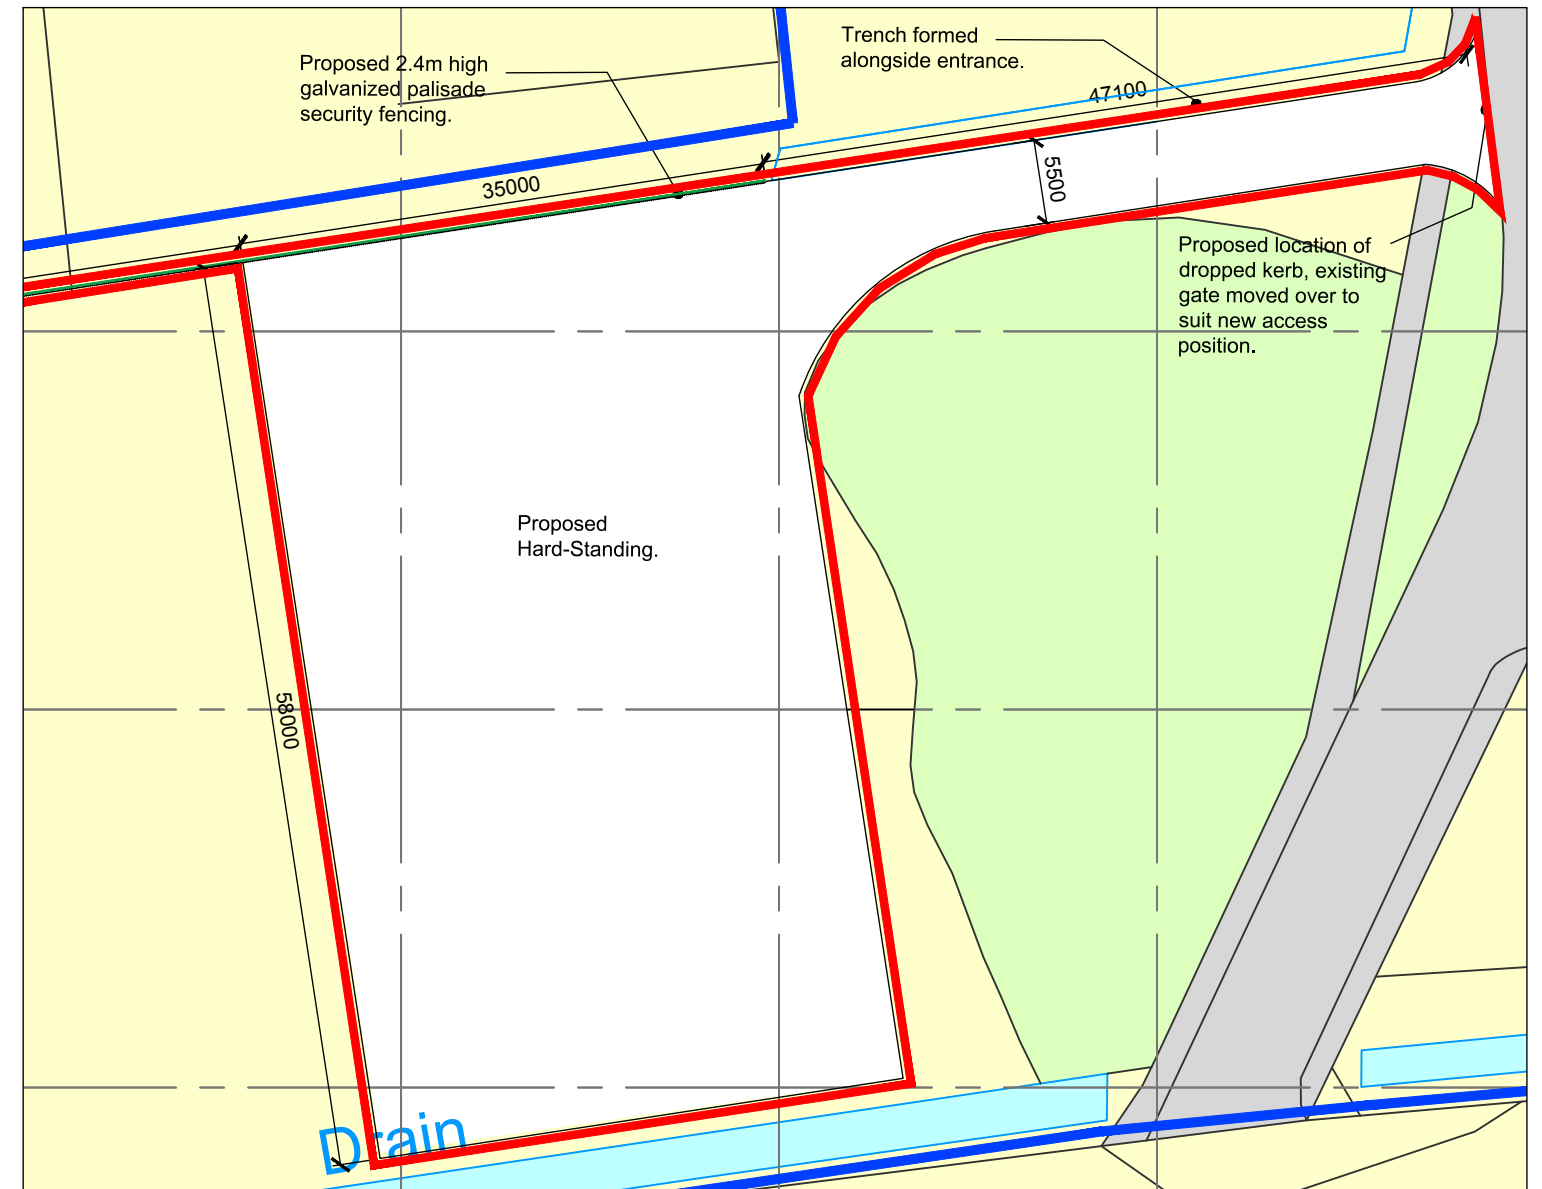

SCALE 1 : 500
SCALE 1 : 1

J O Sims Ltd.

Drawing No.:
A1347-10

Rev:

Drawn by: **RDL**

Checked by:	AJO
-------------	-----

DO NOT SCALE THIS DRAWING. THE CONTRACTOR IS DEEMED TO HAVE CHECKED ALL DIMENSIONS ON SITE AND REPORT ANY DISCREPANCIES TO OGLESBY & LUMB LTD.
THE CONTENTS OF THIS DRAWING ARE COVERED BY COPYRIGHT AND REMAIN THE PROPERTY OF OGLESBY & LUMB LTD. WRITTEN APPROVAL MUST BE OBTAINED FROM OGLESBY & LUMB LTD PRIOR TO DUPLICATION OR REPRODUCTION OF THIS DRAWING OR ITS CONTENTS.
ANY DIMENSIONS NOT SHOWN ARE TO BE CHECKED AND AGREED WITH OGLESBY & LUMB LTD.

PLANNING APPLICATION ISSUE

e-mail: design@o-l-ltd.co.uk

