
POD DESIGNS TEL: 01529 240407

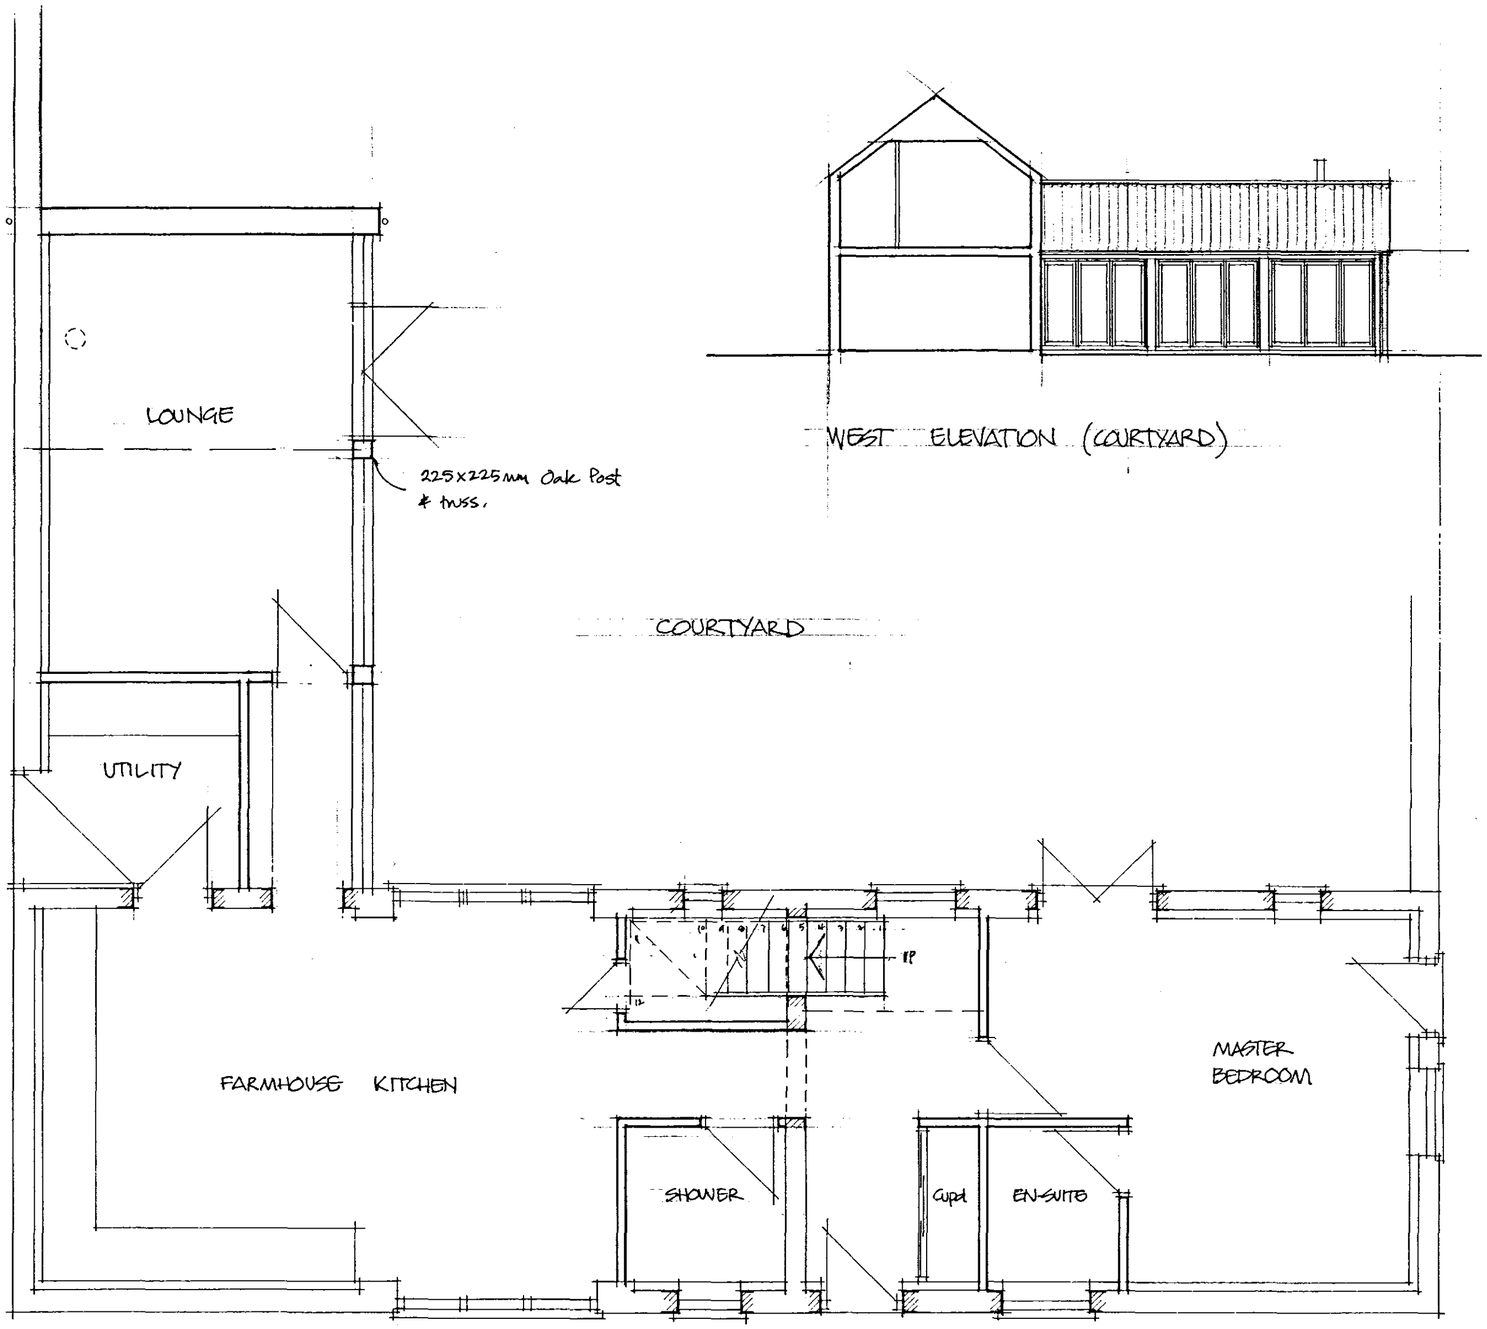

WEST ELEVATION (COURTYARD)

11 MAY 07
0881/06

AMENDED PLAN
Ref: A1

GROUND FLOOR LAYOUT

PROPOSED BARN CONVERSION AT BROMLEY'S BARN, STAR LODE DROVE, WEST PINCHBECK, SPALDING
FOR - MR & MRS G. WHITE DATE - MAY 07 SCALE - 1:50 & 1:100 DWG Nº 500/06/03