
JB/ Oct 09.

DRAWING No. GH/09/02.

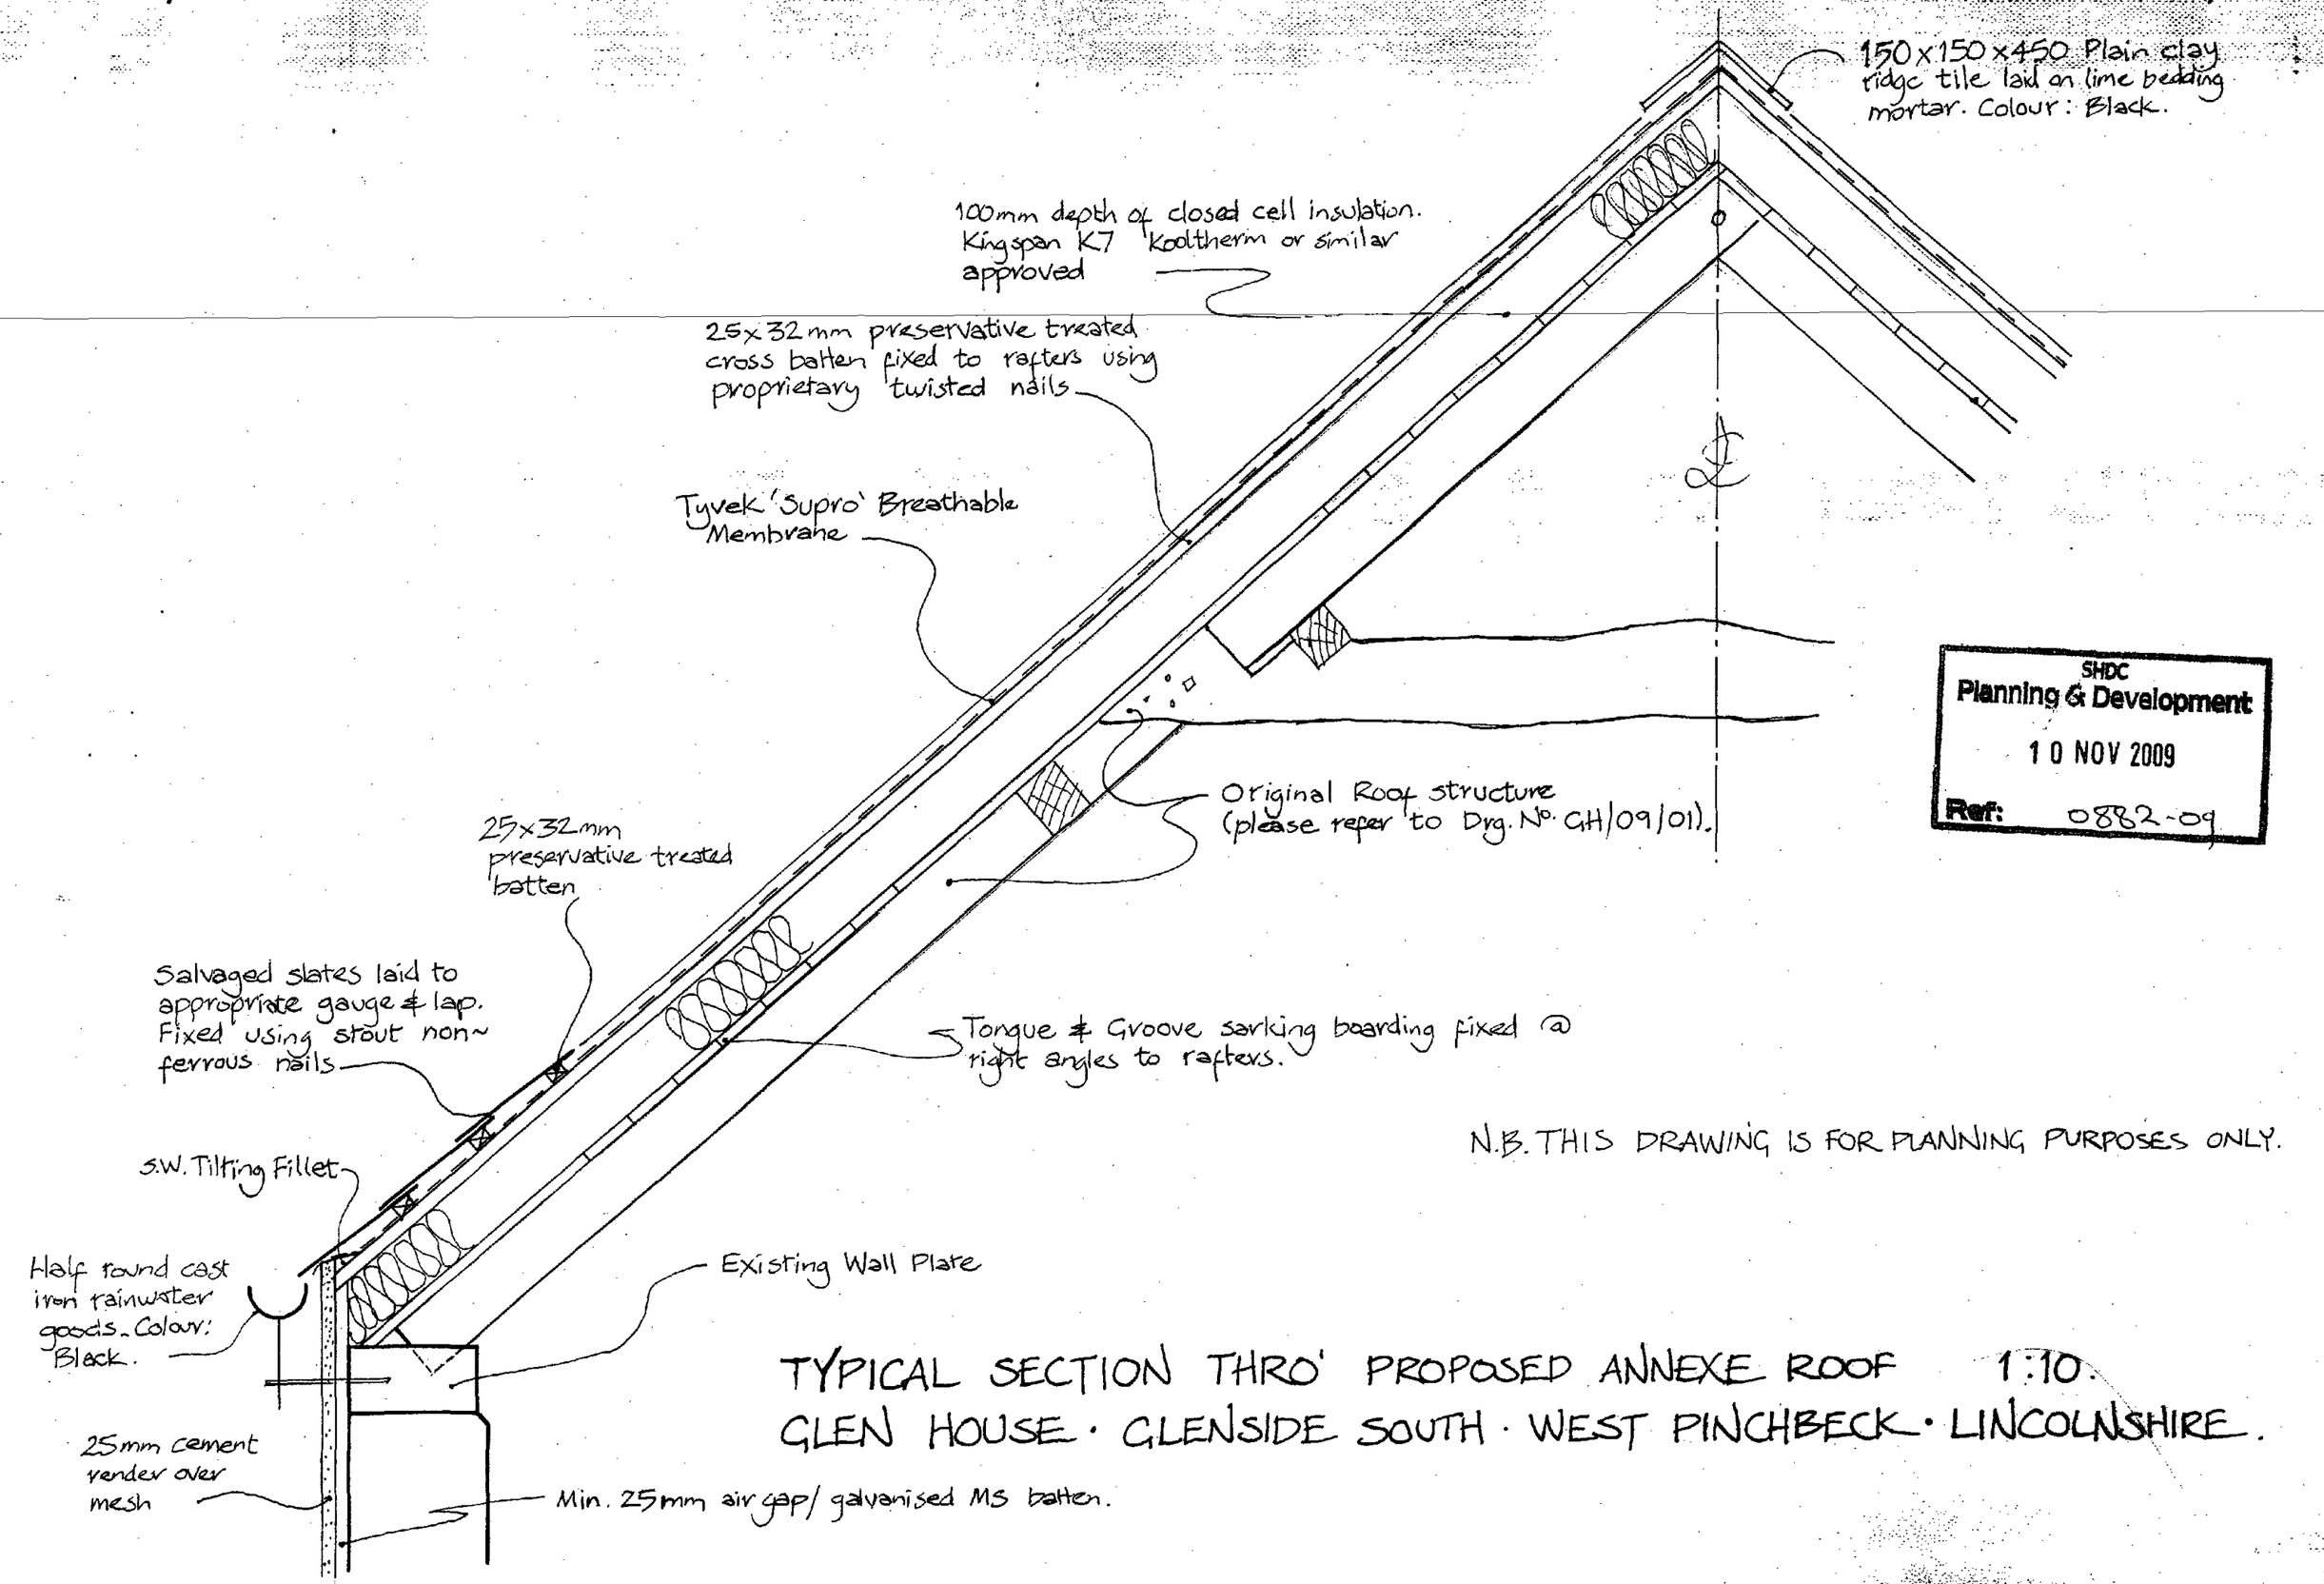

SHDC
Planning & Development
10 NOV 2009
Ref: 0882-09

N.B. THIS DRAWING IS FOR PLANNING PURPOSES ONLY.

TYPICAL SECTION THRO' PROPOSED ANNEXE ROOF 1:10.
GLEN HOUSE · GLENSIDE SOUTH · WEST PINCHBECK · LINCOLNSHIRE.