

DRAWING N° GH/09/06.

JB/Oct.09.

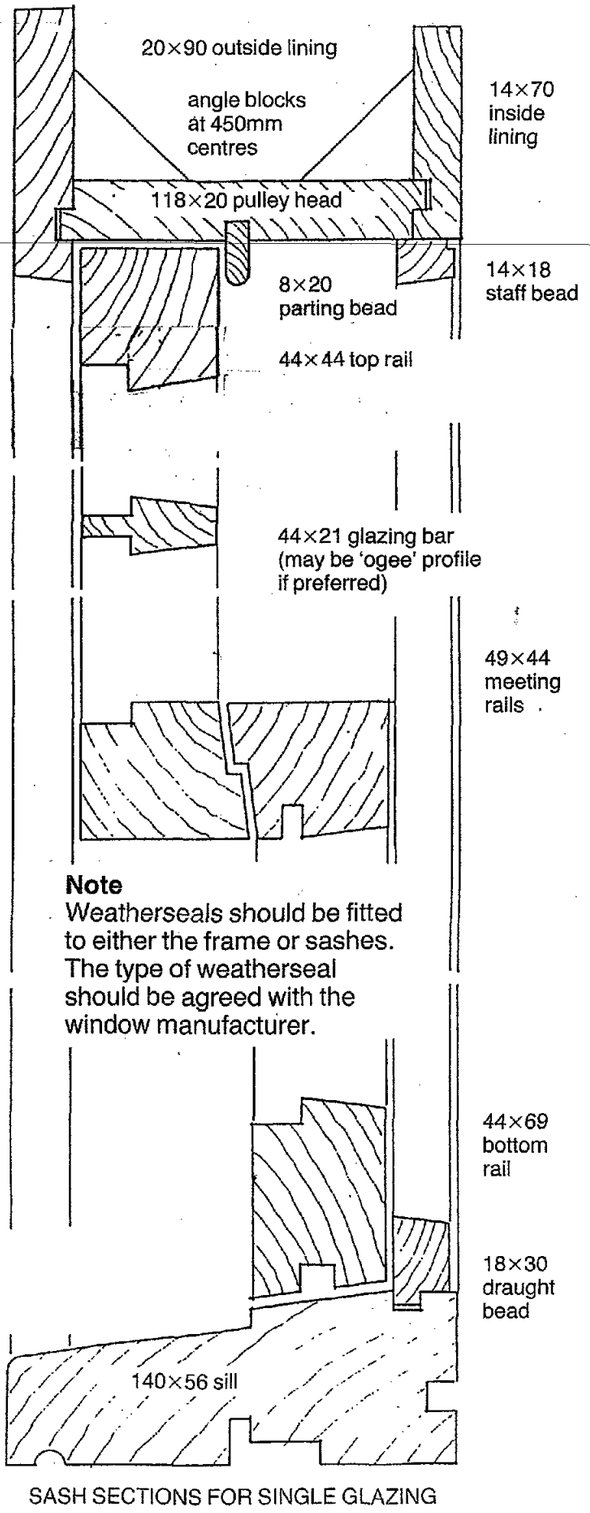

SASH SECTIONS FOR SINGLE GLAZING

VERTICAL SECTION 1:2

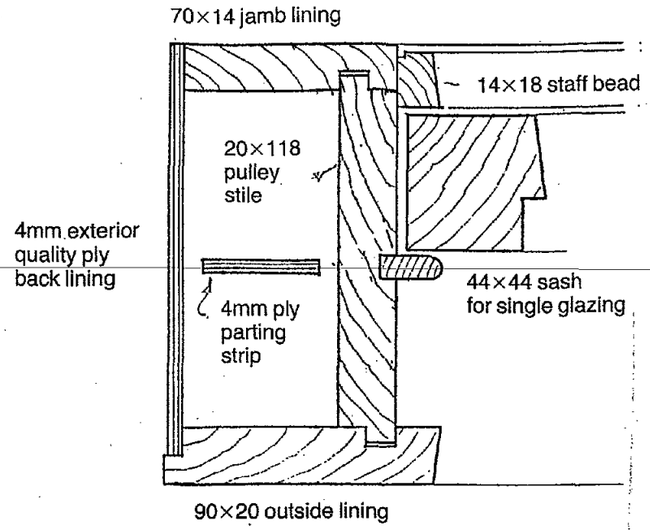


DETAIL AT JAMB

HORIZONTAL SECTION 1:2.

Construction Notes.

- Double Hung Sash Window details extract from British Woodworking Federation Industry Standard (1989).
- Glazing bar on vertical section to be replaced with detail provided by SHDC Conservation Officer as used @ Holbeach House*. Measures 40×18mm.

SHDC
Planning & Development
10 NOV 2009
Ref: 0882-09

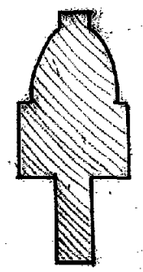

GLAZING BAR* 1:1.

TYPICAL SECTIONS FOR REPLACEMENT SASH WINDOWS
GLEN HOUSE · GLENSIDE SOUTH · PINCHBECK WEST.