
JB/Oct'09.

DRAWING No. GH/09/03.

NB THIS DRAWING IS FOR PLANNING PURPOSES ONLY.
ALL DIMENSIONS & ANGLES TO BE CHECKED ON SITE.

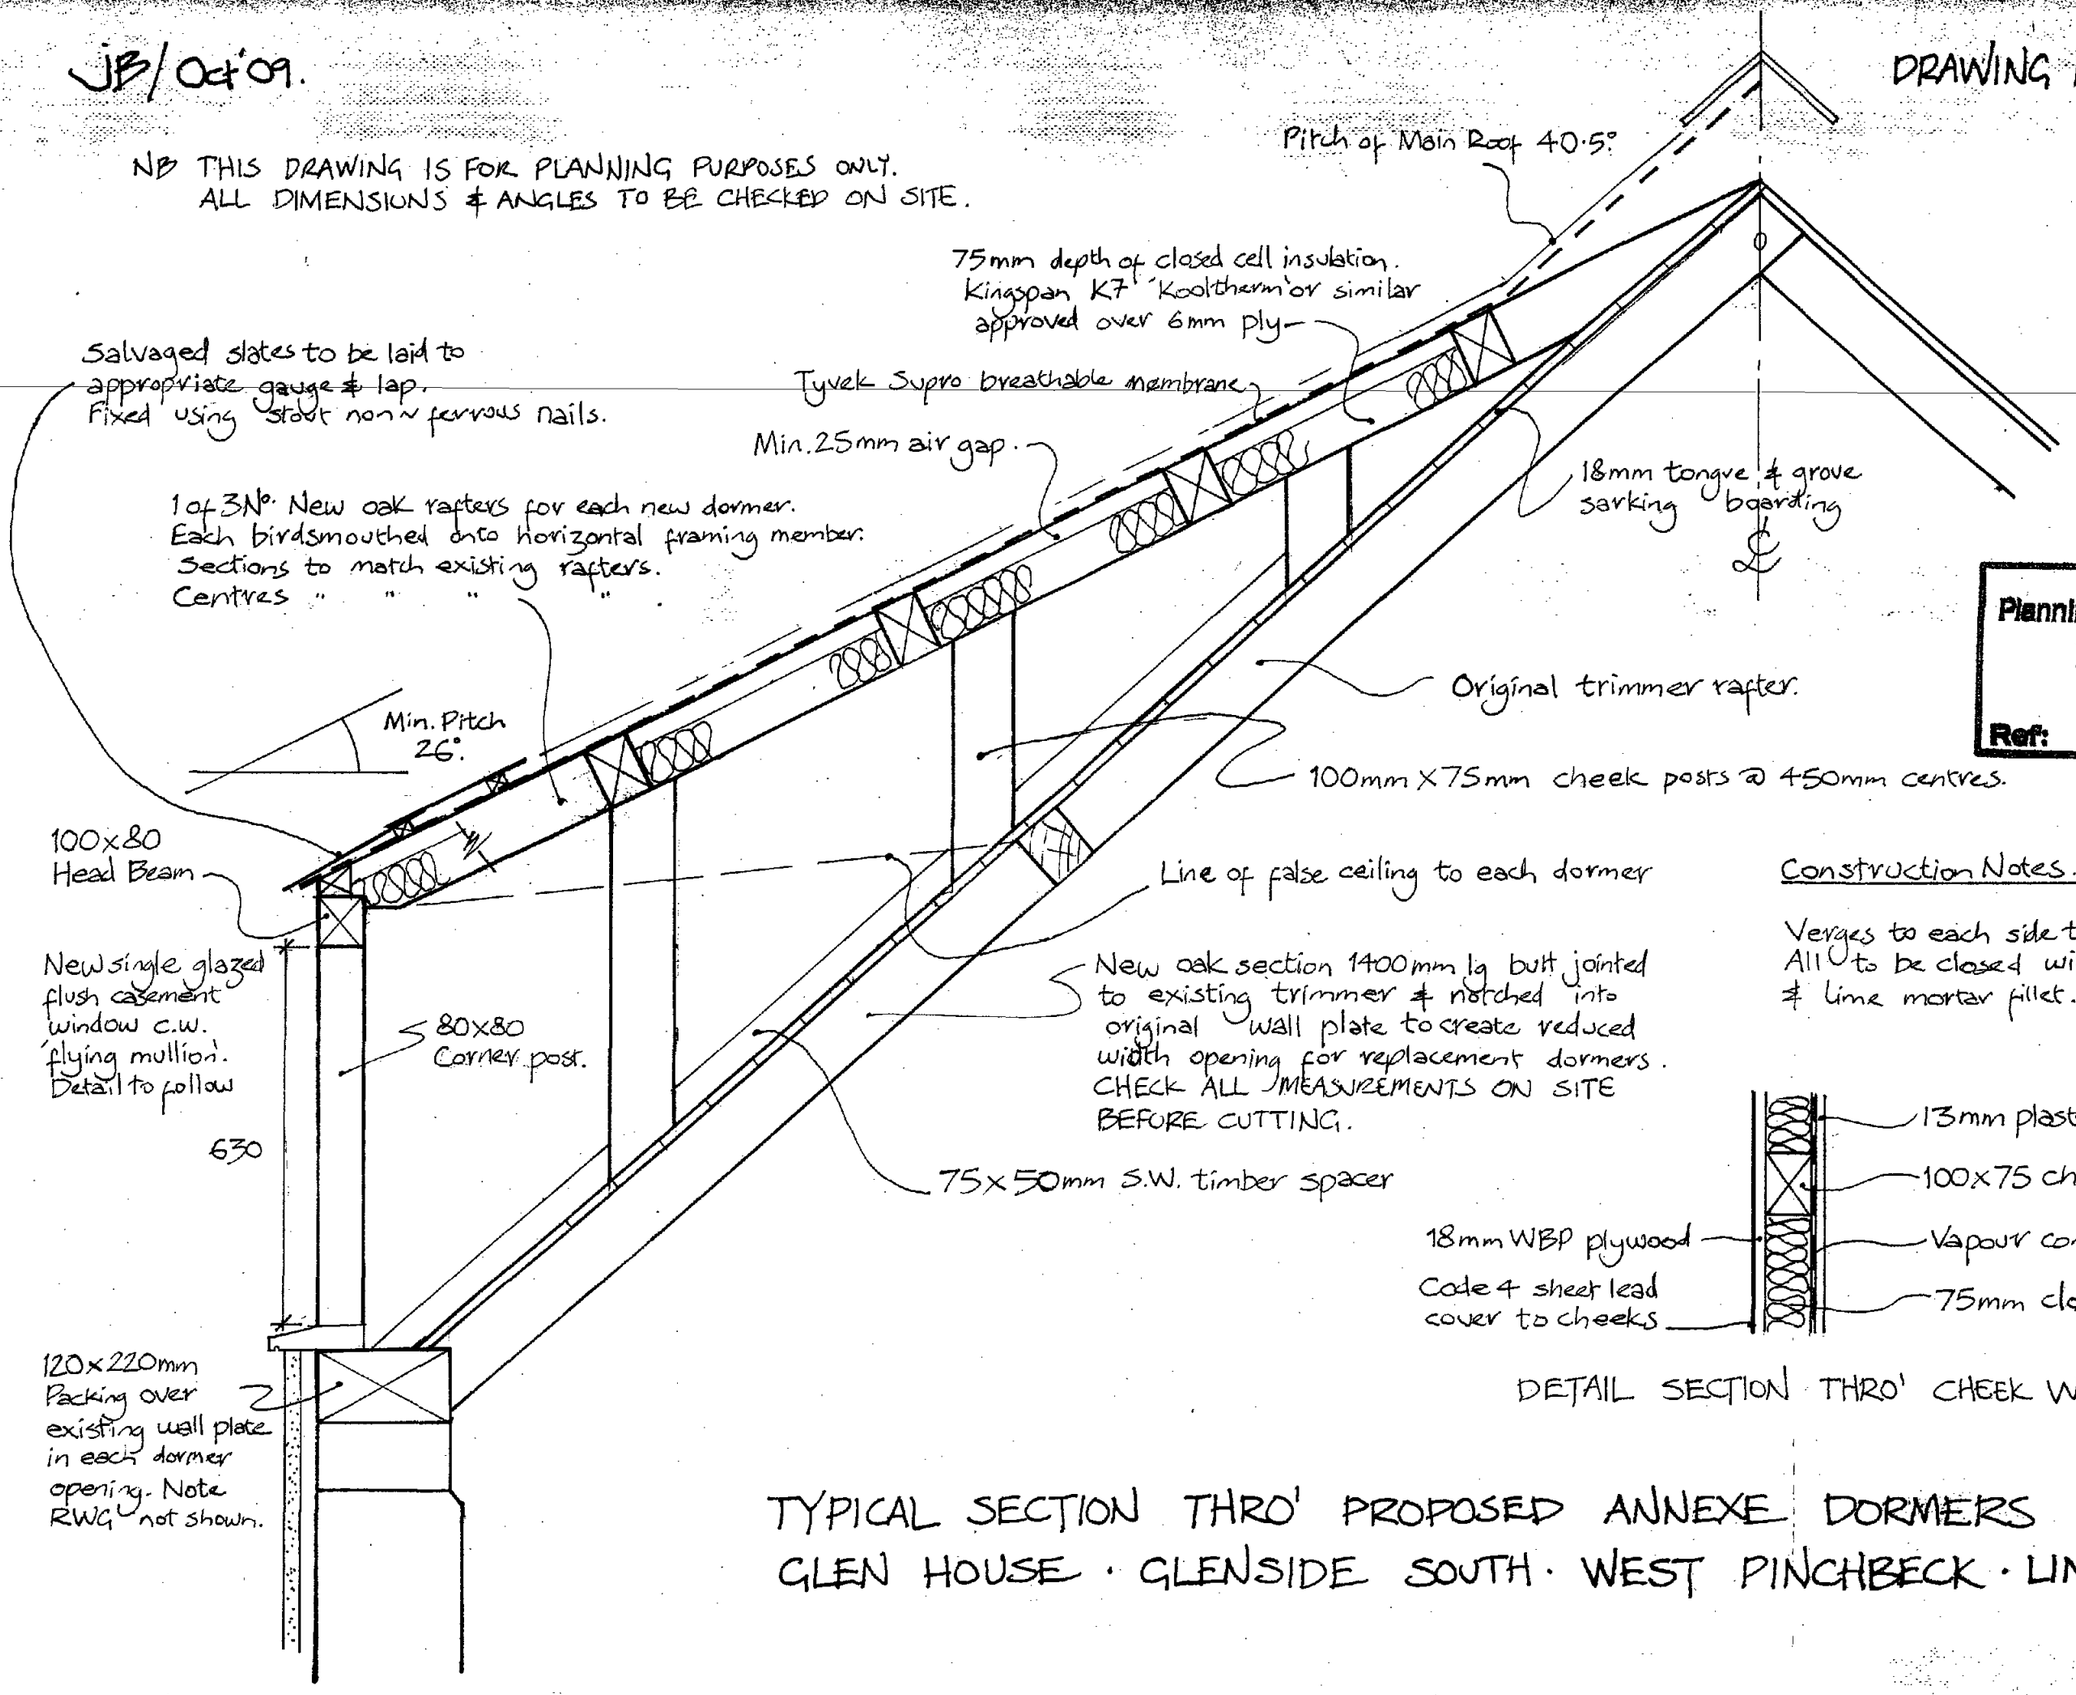


SHDC
Planning & Development
10 NOV 2009
Ref: 0882-09

Construction Notes.

Verges to each side to overhang by 50mm. All to be closed with slate undercloaking & lime mortar fillet.




DETAIL SECTION THRO' CHEEK WALL 1:10.

TYPICAL SECTION THRO' PROPOSED ANNEXE DORMERS 1:10.
GLEN HOUSE · GLENSIDE SOUTH · WEST PINCHBECK · LINCOLNSHIRE.