
JB/ Oct.'09.

DRAWING N° GH/09/04.

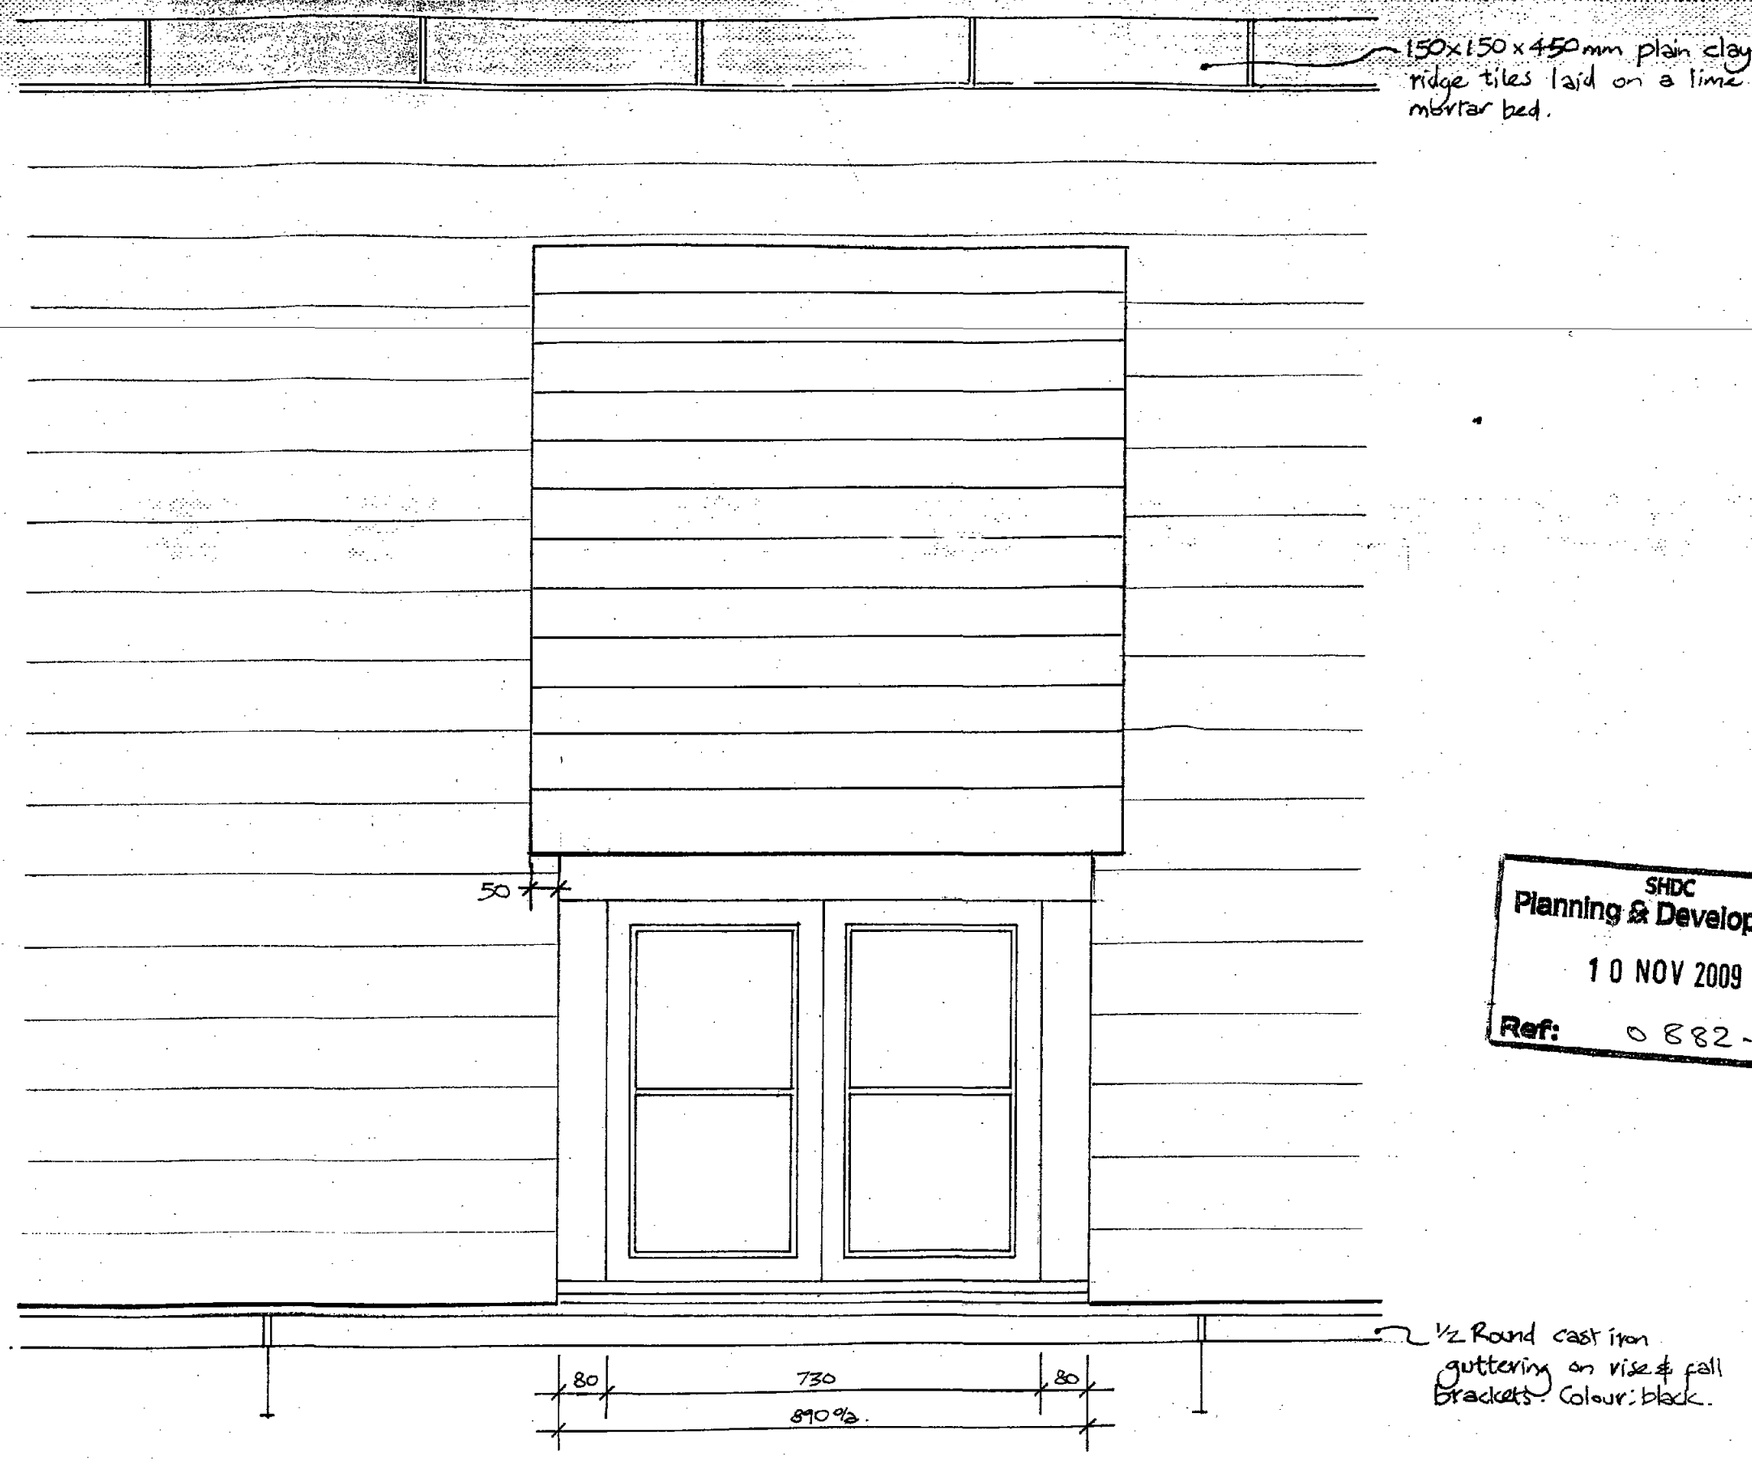

CONSTRUCTION NOTES.

- Code 4 sheet lead cover to cheeks to be set into rebate in corner posts.
- Code 4 Lead soakers @ junction between cheeks & main roof.
- For proposed section of single glazed flush casement windows please refer to Drawing N° G.H/09/05. (Detail to follow).

NB THIS DRAWING IS FOR PLANNING PURPOSES ONLY.

SHDC
Planning & Development
10 NOV 2009
Ref: 0882-09

PROPOSED ELEVATION OF 4 N°. ANNEXE DORMERS 1:10.
GLEN HOUSE · GLENSIDE SOUTH · WEST PINCHBECK · LINCOLNSHIRE.