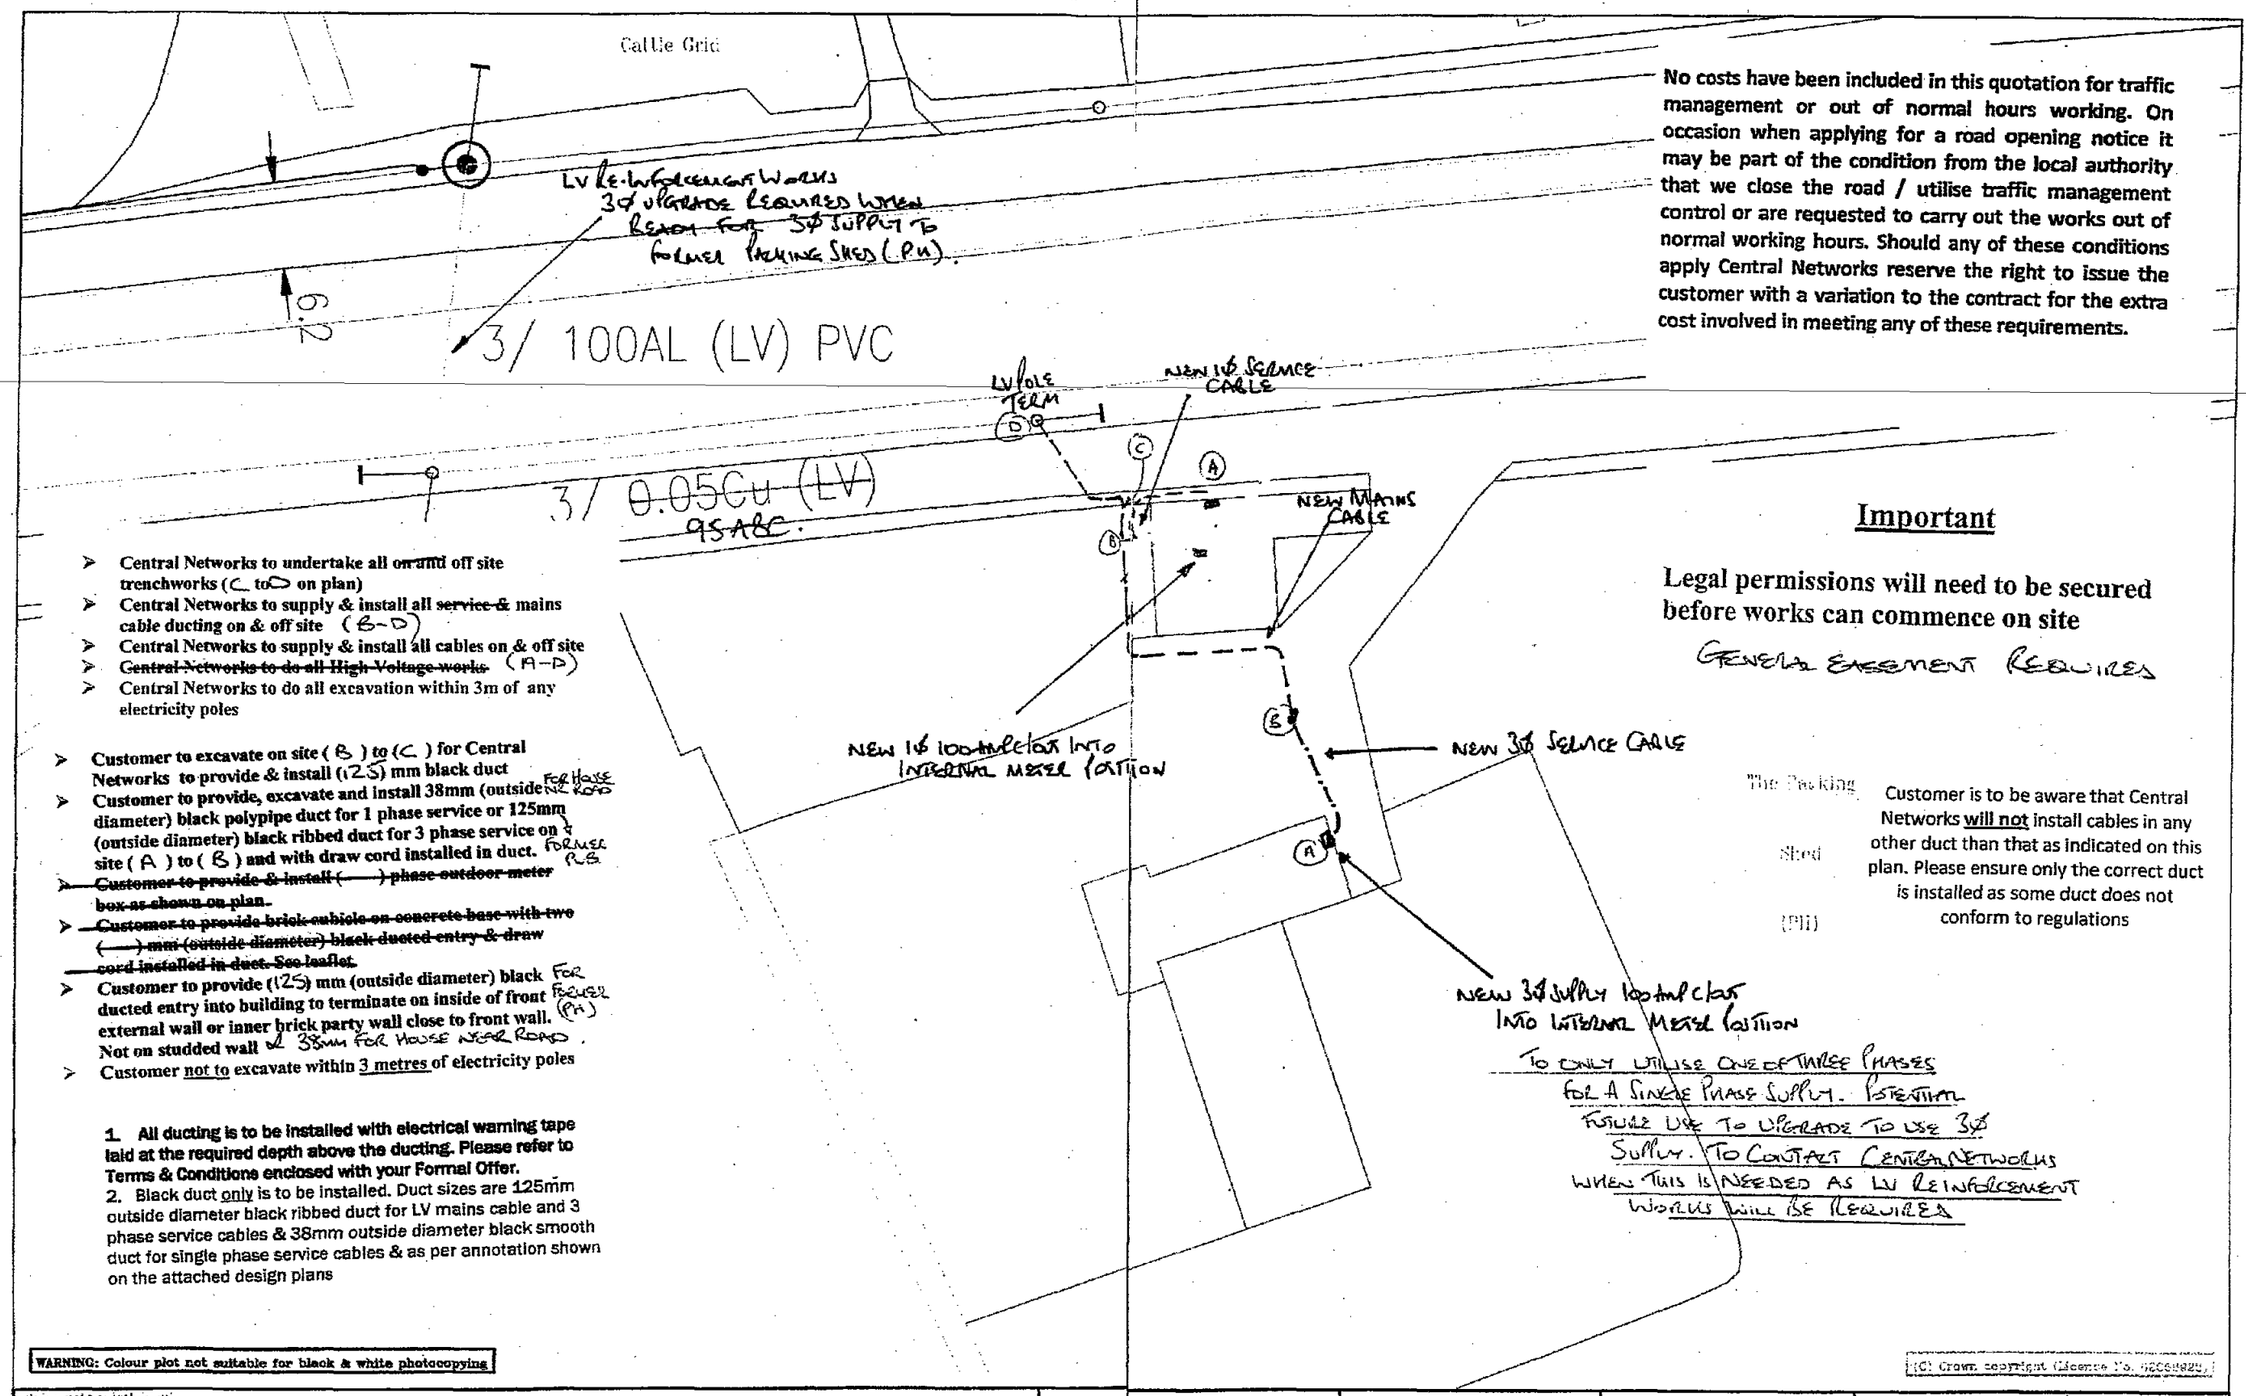


- Central Networks to undertake all on and off site trenchworks (C to D on plan)
- Central Networks to supply & install all ~~service &~~ mains cable ducting on & off site (B-D)
- Central Networks to supply & install all cables on & off site
- ~~Central Networks to do all High Voltage works~~ (A-D)
- Central Networks to do all excavation within 3m of any electricity poles

- Customer to excavate on site (B) to (C) for Central Networks to provide & install (125) mm black duct For House Near Road
- Customer to provide, excavate and install 38mm (outside diameter) black polypipe duct for 1 phase service or 125mm (outside diameter) black ribbed duct for 3 phase service on site (A) to (B) and with draw cord installed in duct. Former PH
- ~~Customer to provide & install ( ) phase outdoor meter box as shown on plan.~~
- ~~Customer to provide brick cubicle on concrete base with two ( ) mm (outside diameter) black ducted entry & draw cord installed in duct. See leaflet.~~
- Customer to provide (125) mm (outside diameter) black ducted entry into building to terminate on inside of front external wall or inner brick party wall close to front wall. Not on studded wall For Former (PH) & 38mm For House Near Road.
- Customer not to excavate within 3 metres of electricity poles

1. All ducting is to be installed with electrical warning tape laid at the required depth above the ducting. Please refer to Terms & Conditions enclosed with your Formal Offer.
2. Black duct only is to be installed. Duct sizes are 125mm outside diameter black ribbed duct for LV mains cable and 3 phase service cables & 38mm outside diameter black smooth duct for single phase service cables & as per annotation shown on the attached design plans

No costs have been included in this quotation for traffic management or out of normal hours working. On occasion when applying for a road opening notice it may be part of the condition from the local authority that we close the road / utilise traffic management control or are requested to carry out the works out of normal working hours. Should any of these conditions apply Central Networks reserve the right to issue the customer with a variation to the contract for the extra cost involved in meeting any of these requirements.

Important

Legal permissions will need to be secured before works can commence on site

Customer is to be aware that Central Networks will not install cables in any other duct than that as indicated on this plan. Please ensure only the correct duct is installed as some duct does not conform to regulations

WARNING: Colour plot not suitable for black & white photocopying

(C) Crown copyright (Licence No. 100019821)

SHDC
Planning & Development
10 NOV 2009
Ref: 0882-09

Additional Information
4000 27932
(HS1554)
Customer
Plan.

e·on Central Networks