

CROSS~SECTION OF ANNEXE ROOF AS EXISTING 1:10.

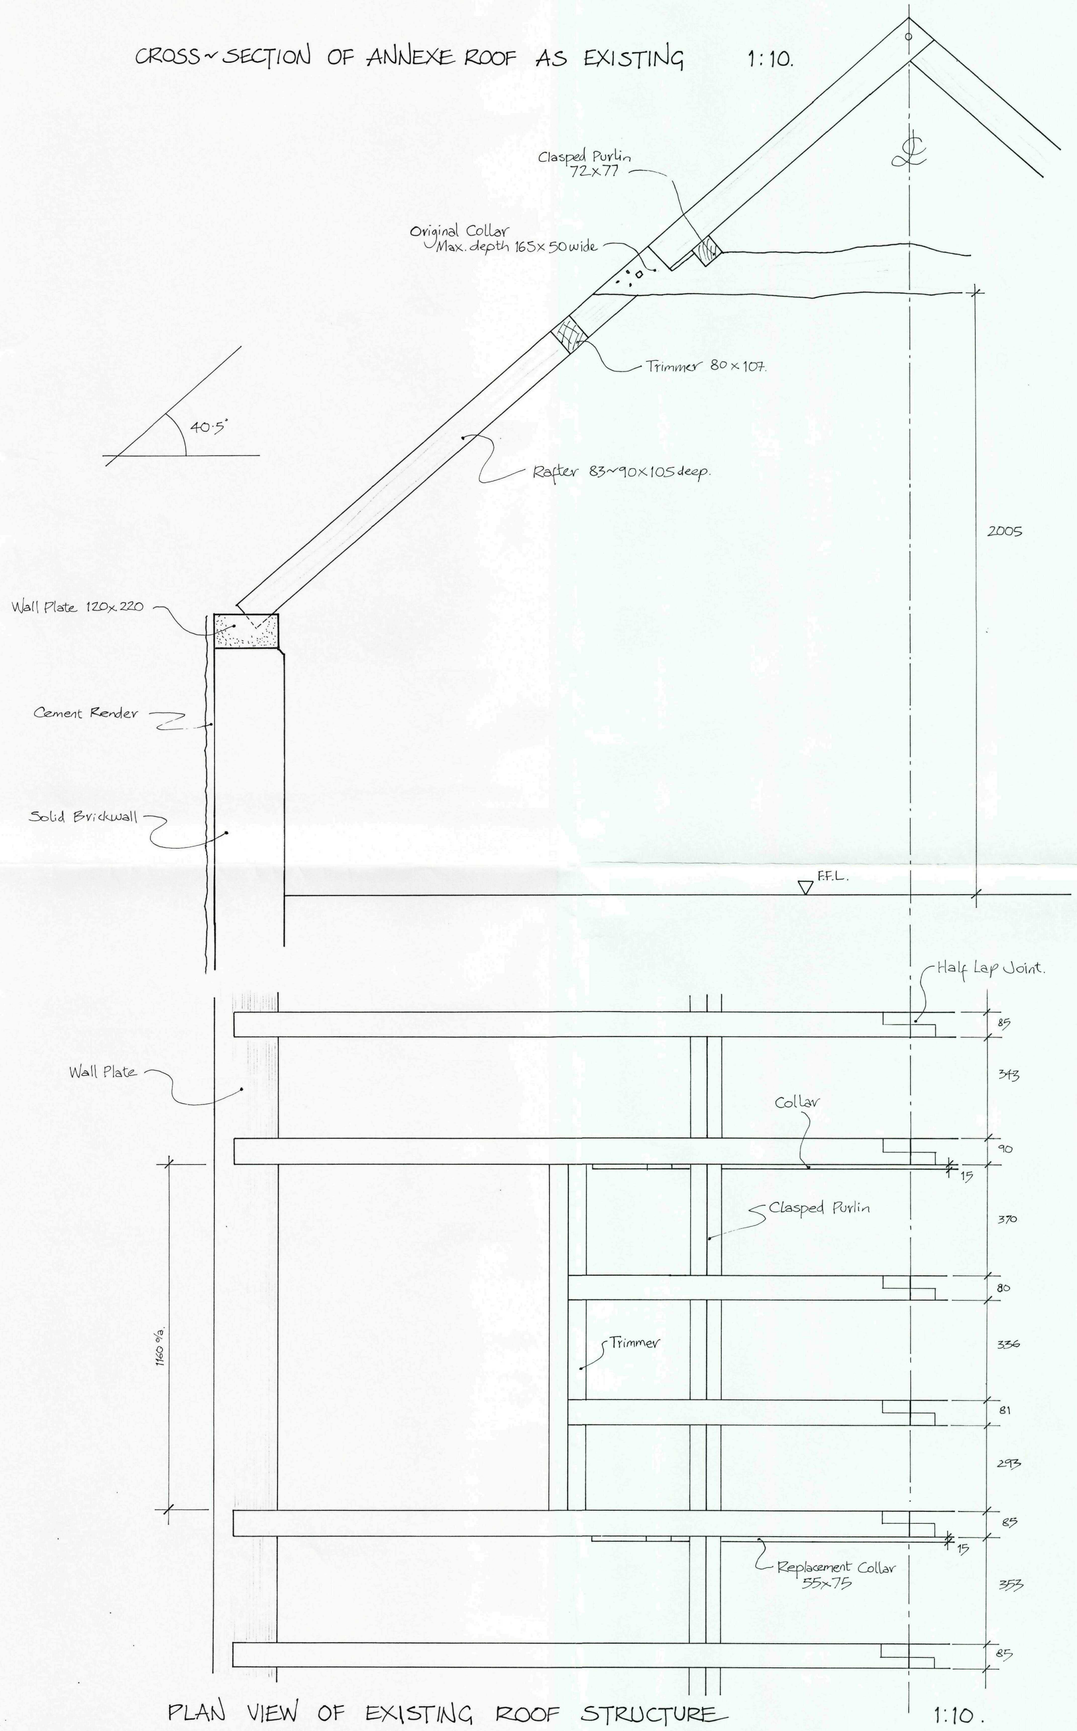

PLAN VIEW OF EXISTING ROOF STRUCTURE 1:10.

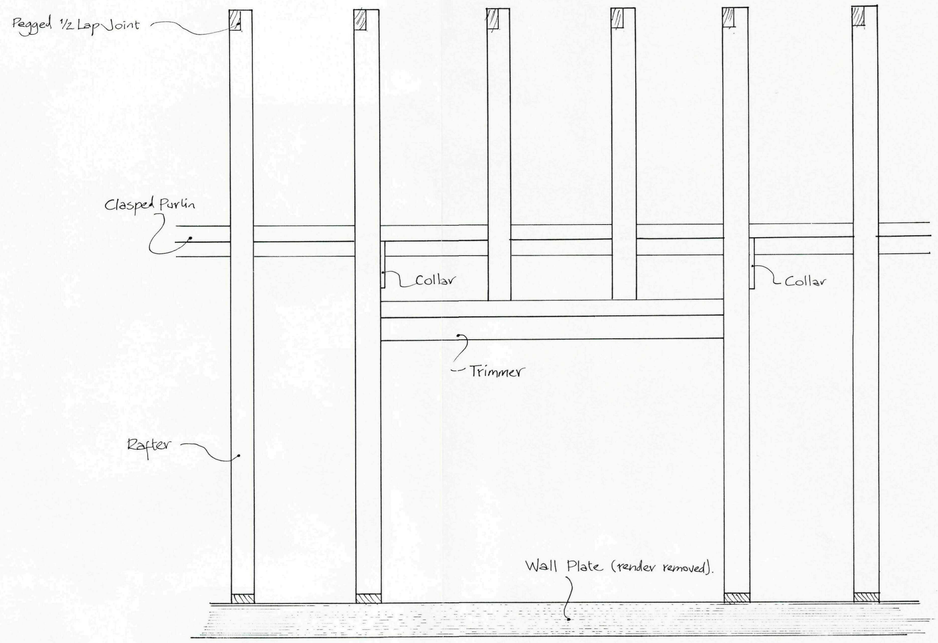

ELEVATION AS EXISTING 1:10.

NOTES.

The detailed illustrations are based on the dormer to the North~West of the annexe (facing the river). The remaining 3 No. dormers are similarly constructed. The only noteworthy difference is the width of the openings. 2 No. measure 1147mm & 1 @ 1120mm.

SHDC
Planning & Development
10 NOV 2009
Ref: 0832-09

SURVEY OF EXISTING ROOF FABRIC THE ANNEXE · GLEN HOUSE · GLENSIDE SOUTH · PINCHBECK WEST · LINCOLNSHIRE ·

JB/21st August 2009.

Drawing No: GH/09/01.