
This drawing is copyright of DT Architects. Do not scale from this drawing. Check all dimensions onsite. The contractor shall bring any discrepancies immediately to the notice of the Architect.

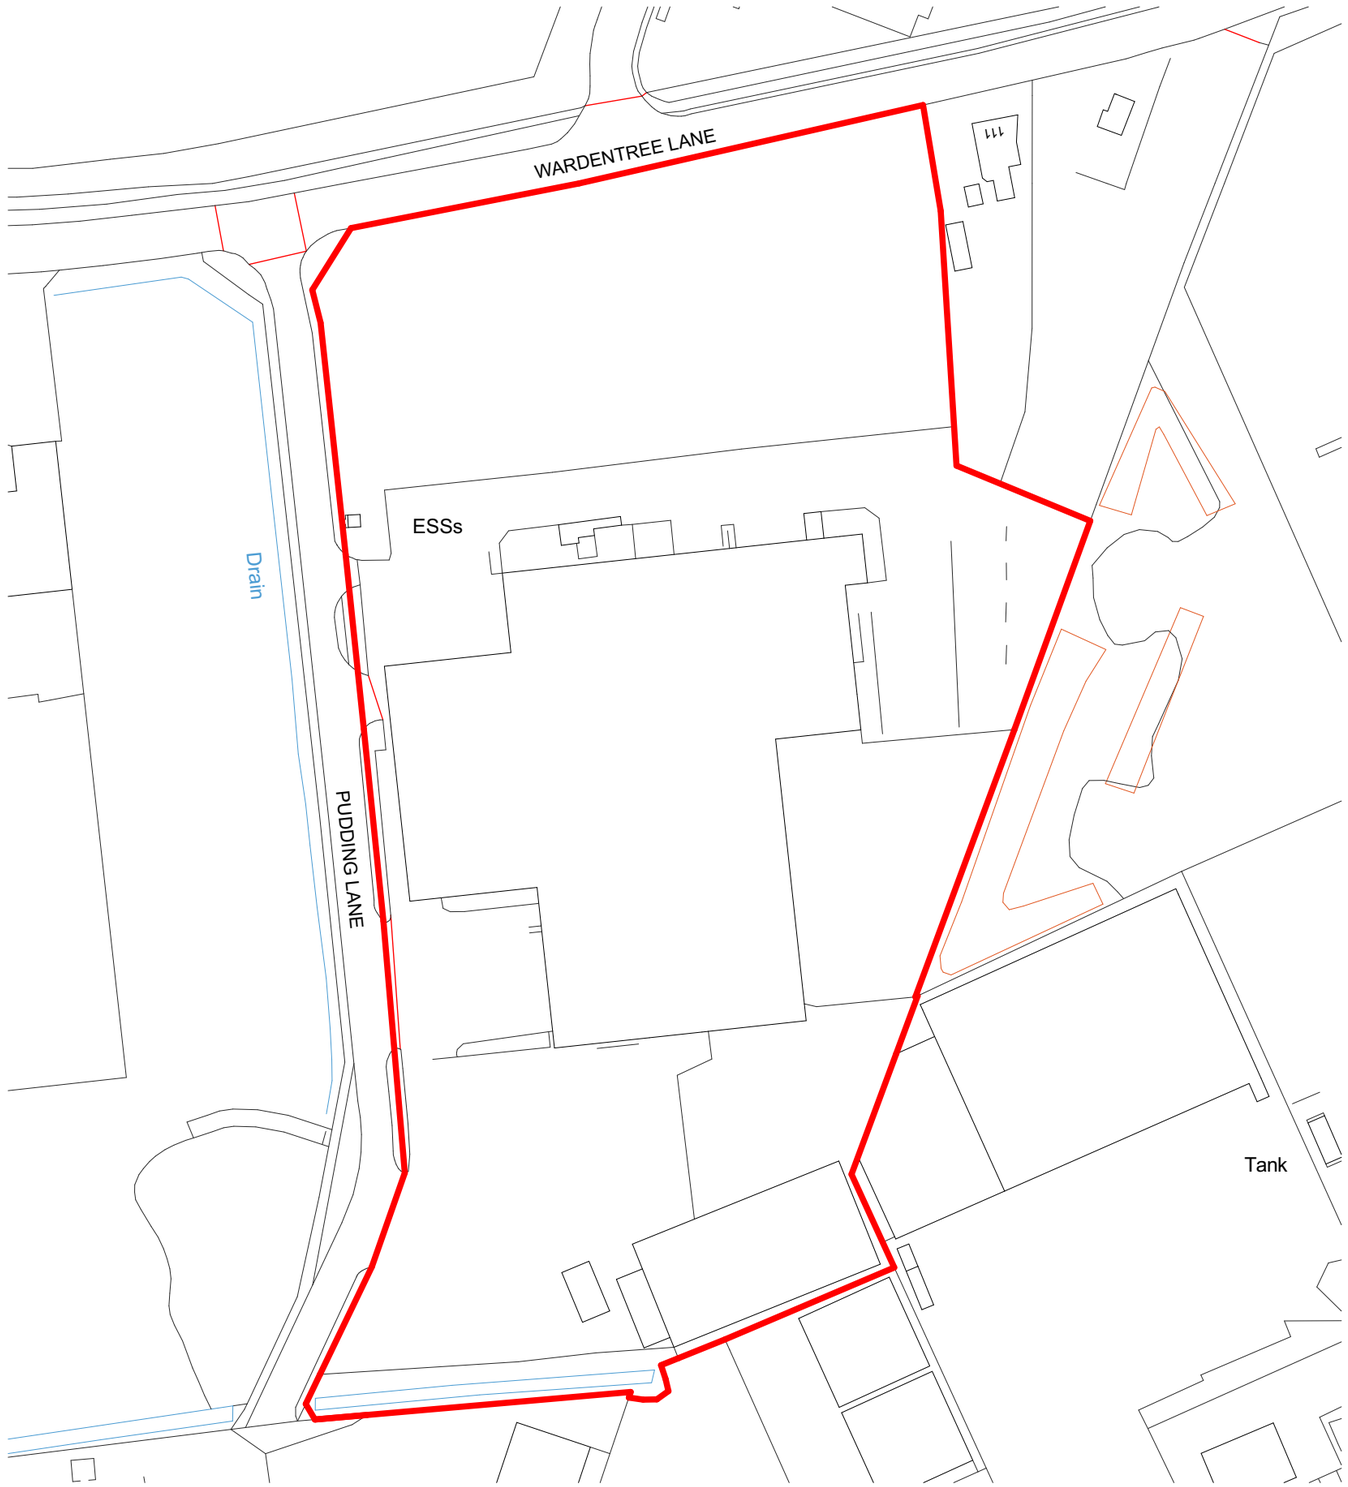

revision	note	date
P01	Planning Application Issue	05.09.18
F02	Added street label	28.08.18
F01	Preliminary issue for comment	21.08.18

client

Lindum Group

project title

J. O. Sims Ltd Extensions Spalding

drawing title

Location Plan

drawing status

Planning Application

scale	date	
1:1250 @ A3	September 2018	
project number	drawing number	revision
2459	AL0101	P01

DT ARCHITECTS

01733 393010

www.dtarchitects.co.uk