NOTES:-

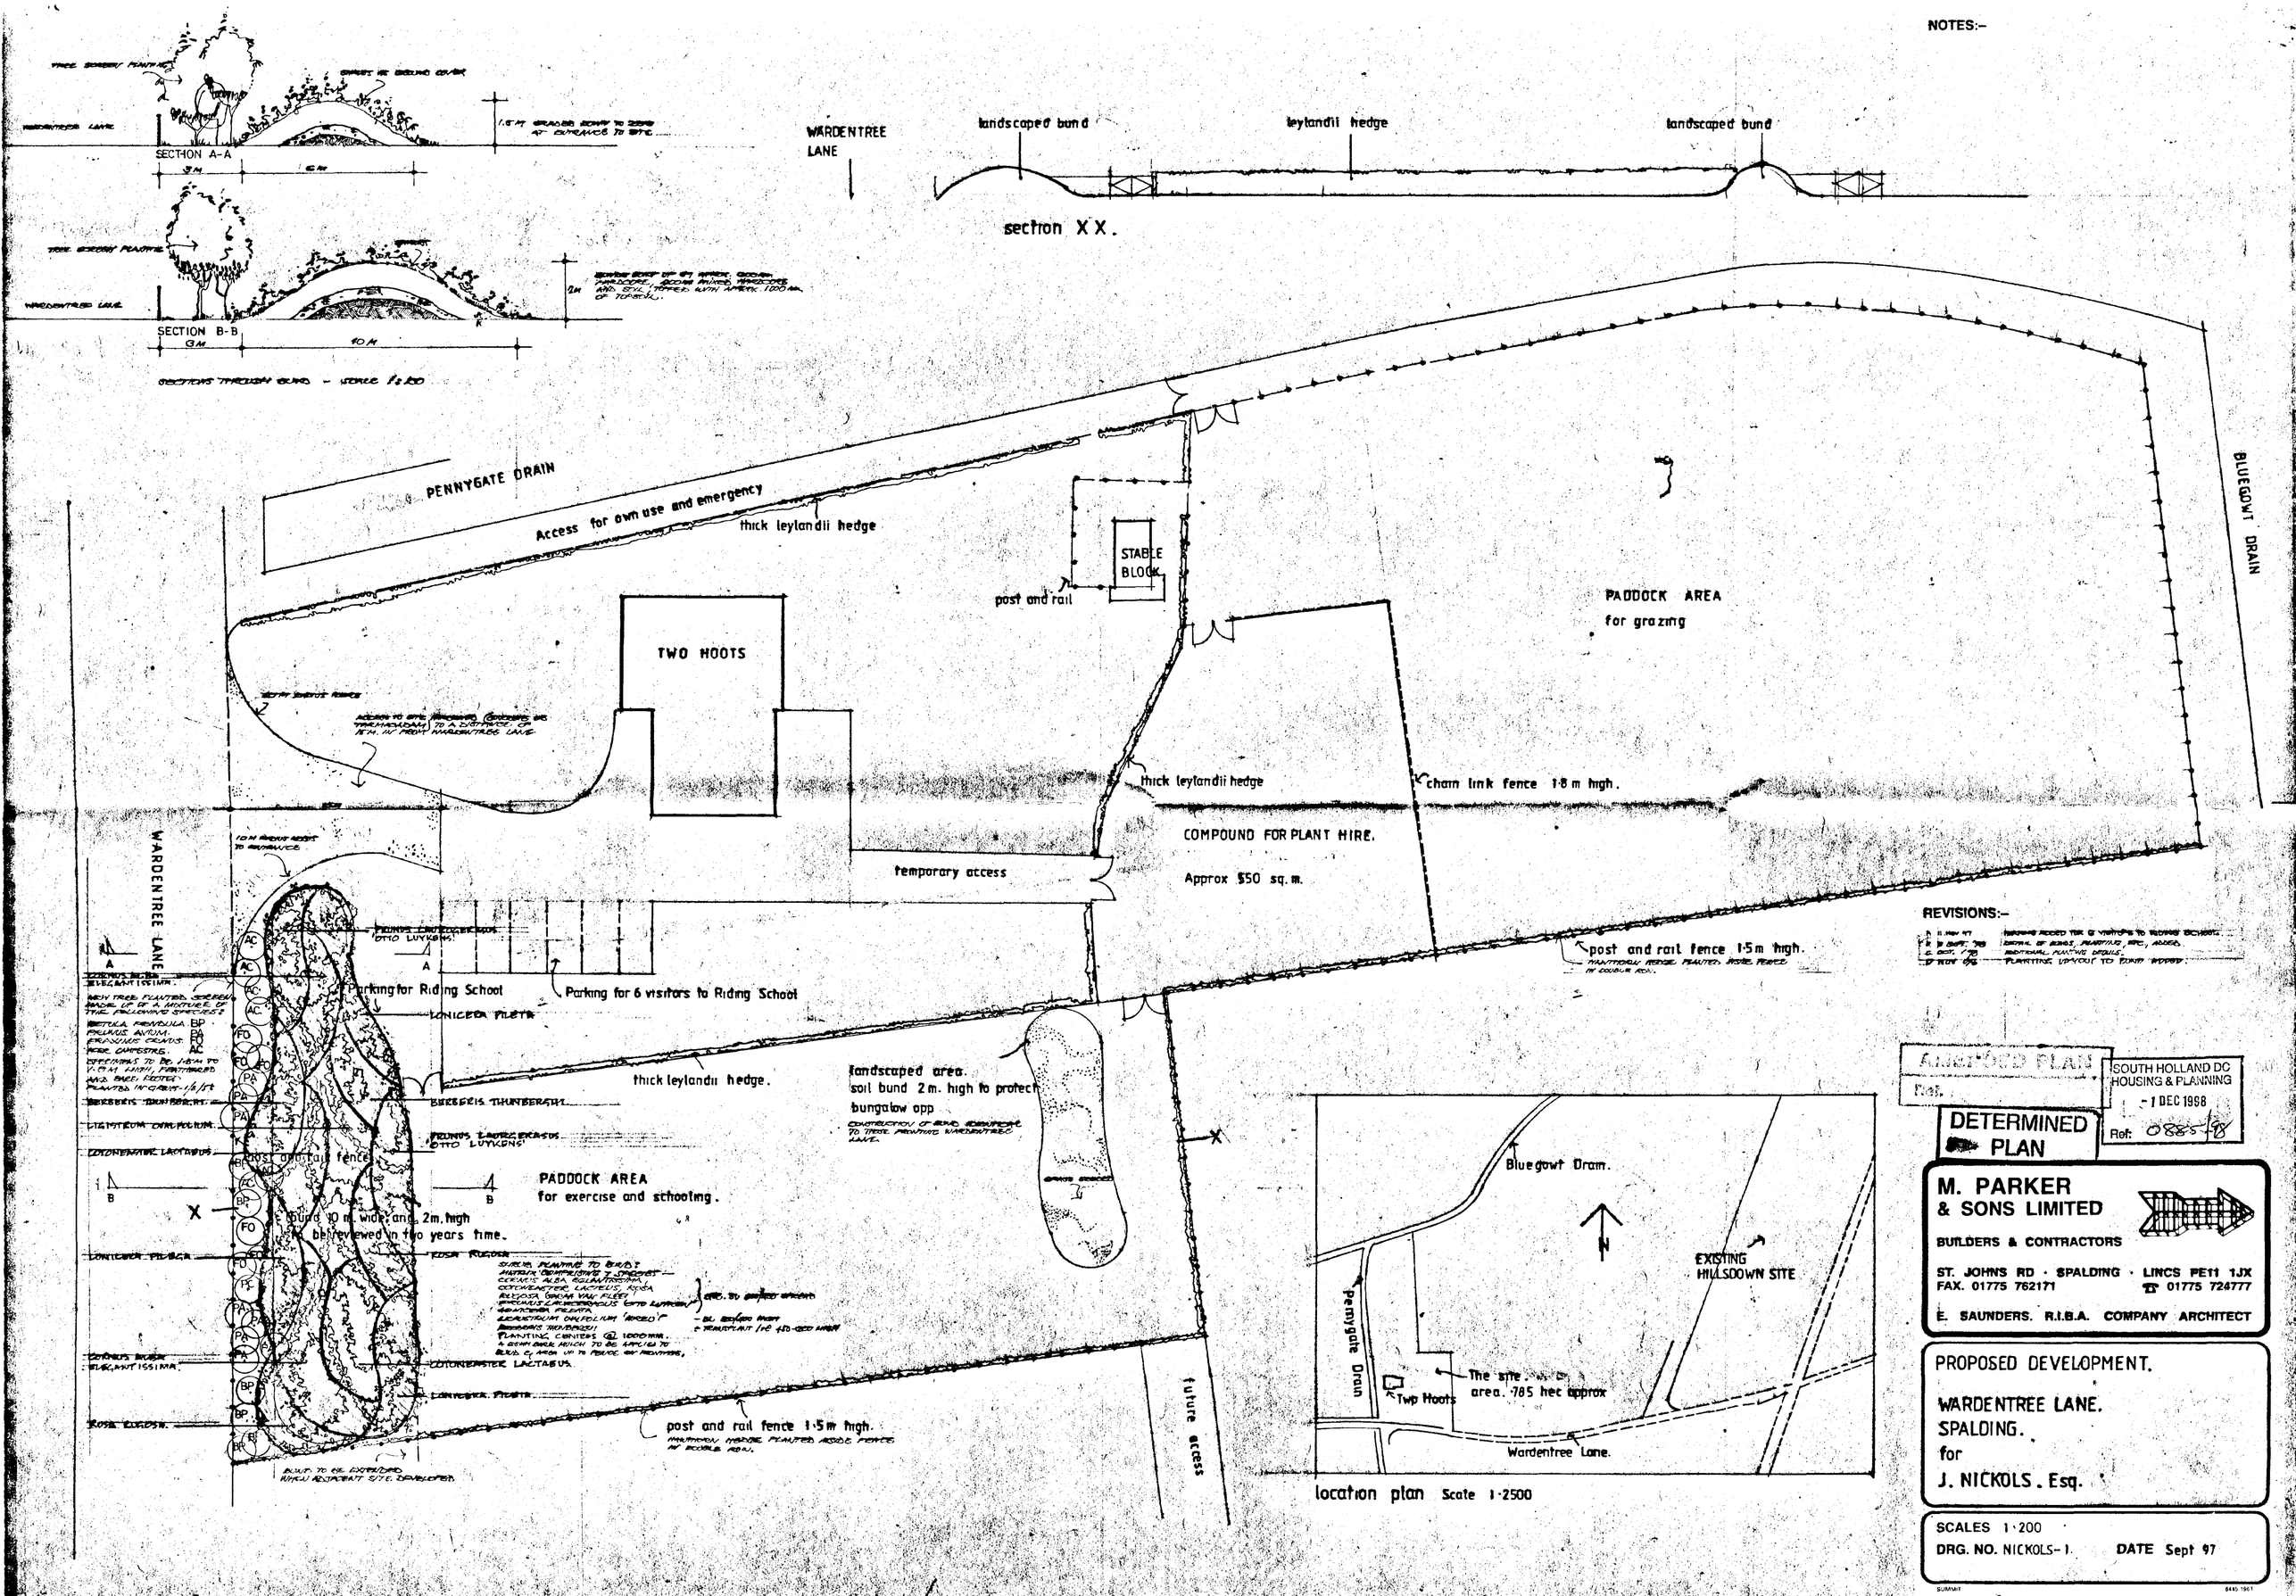

REVISIONS:-

ANSWERED PLAN
Ref.

SOUTH HOLLAND DC
HOUSING & PLANNING
- 1 DEC 1998
Ref: 0885/98

DETERMINED PLAN

M. PARKER & SONS LIMITED

BUILDERS & CONTRACTORS

ST. JOHNS RD · SPALDING · LINCS PE11 1JX
FAX. 01775 762171 ☎ 01775 724777

E. SAUNDERS. R.I.B.A. COMPANY ARCHITECT

PROPOSED DEVELOPMENT.

WARDENTREE LANE.
SPALDING.
for
J. NICKOLS. Esq.

SCALES 1·200
DRG. NO. NICKOLS-1. DATE Sept 97