




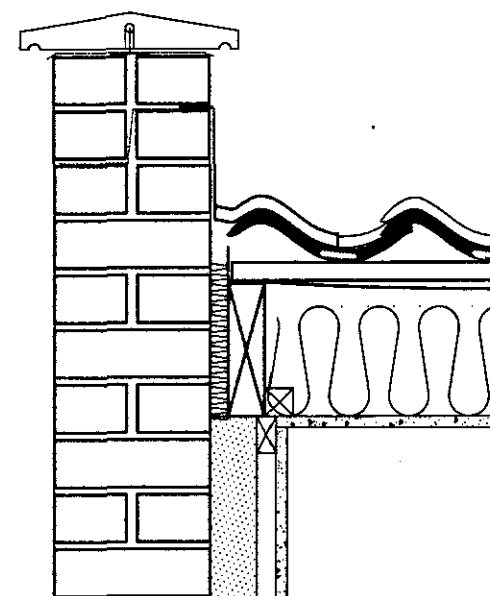


Parapet Detail
Scale 1:10

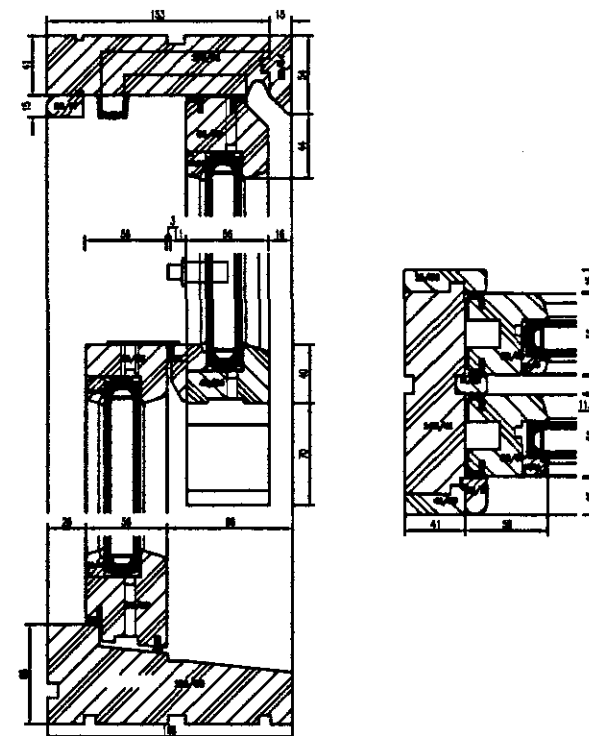


Window Details
Scale 1:5

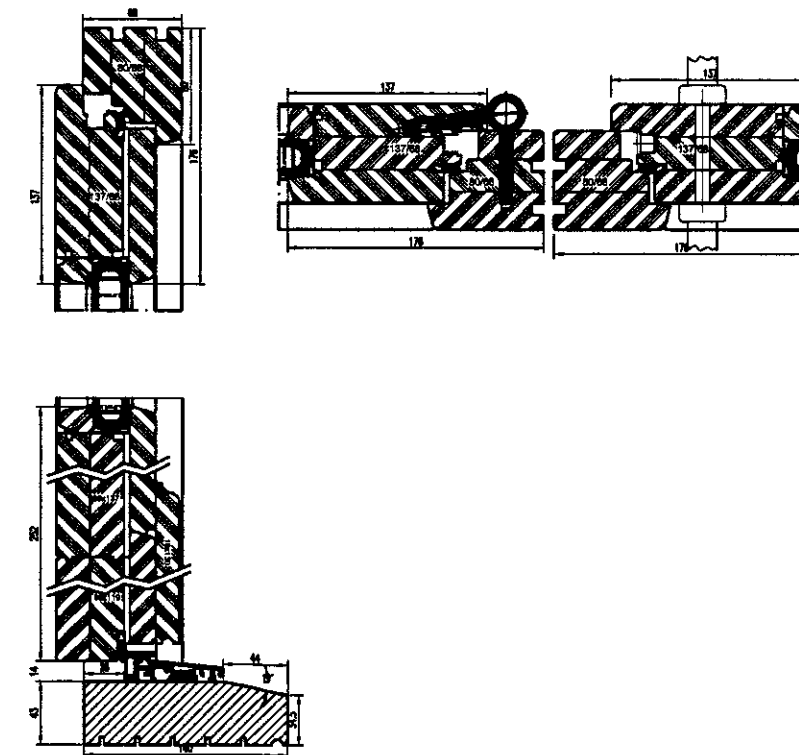

Parapet Detail
Scale 1:10

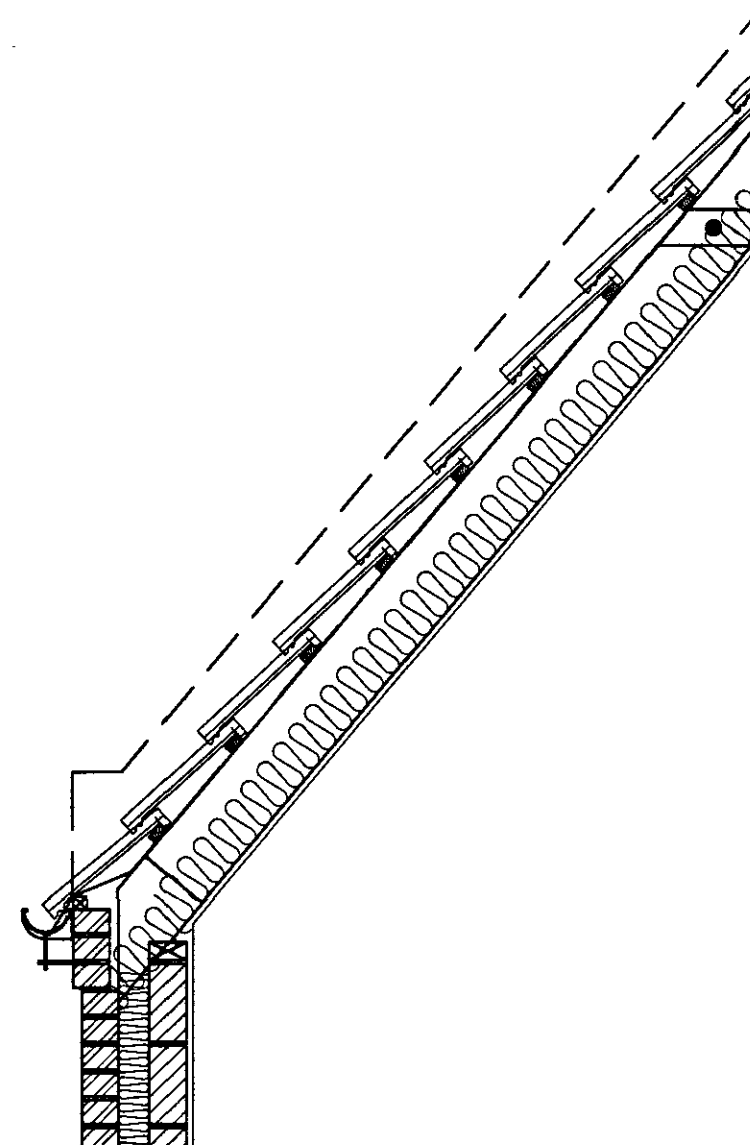

Eaves Detail
Scale 1:20

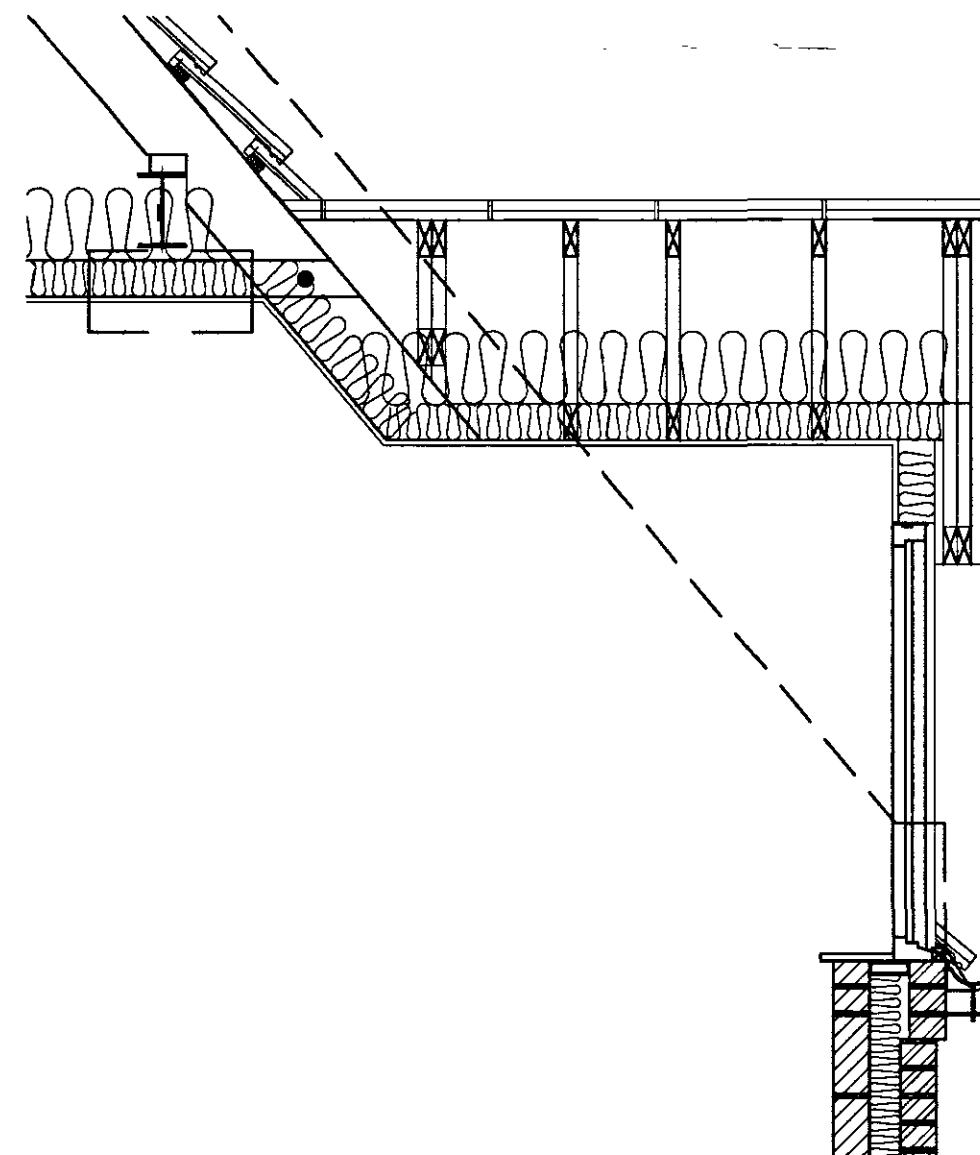

Dormer Detail
Scale 1:20

EXTERNAL MATERIAL SPECIFICATION:
 -Render Colour to be Cream
 -Roof Covering to be Arcadia Single Pantiles by Sandtoft. Colour to be Reclaimed
 -All window and doors to be Timber
 -All Rainwater goods to be Black uPVC and Guttering fixed via Rise and Fall Spike Brackets

UNREVIEWED
PLAN

SHDC
 Planning & Development
 - 8 AUG 2008
 Ref: 0888/08

Client :
 Mrs E Dela-Croix
 76 St Thomas' Rd
 Spalding
 PE11 2XT

Site :
Sectional Details

remway
 Design Ltd
 2nd Floor - 5 Sheepmarket
 Spalding
 PE11 1BH
 Tel : 01775 768 921
 e-mail: enquiries@remwaydesign.co.uk

Oct 07 Scale : N/A

Drawing No:
1111 - 07