
NO DIMENSIONS ARE TO BE SCALED OFF THIS DRAWING – DRAWING IS INDICATIVE ONLY – CONTRACTORS ARE RESPONSIBLE FOR CHECKING ALL DIMENSIONS ON SITE PRIOR TO CONSTRUCTION

© COPYRIGHT – ALL CONTENT ON THIS DRAWING IS THE PROPERTY OF TSL PROJECTS LIMITED.

SCALE BAR

LOCATION PLAN

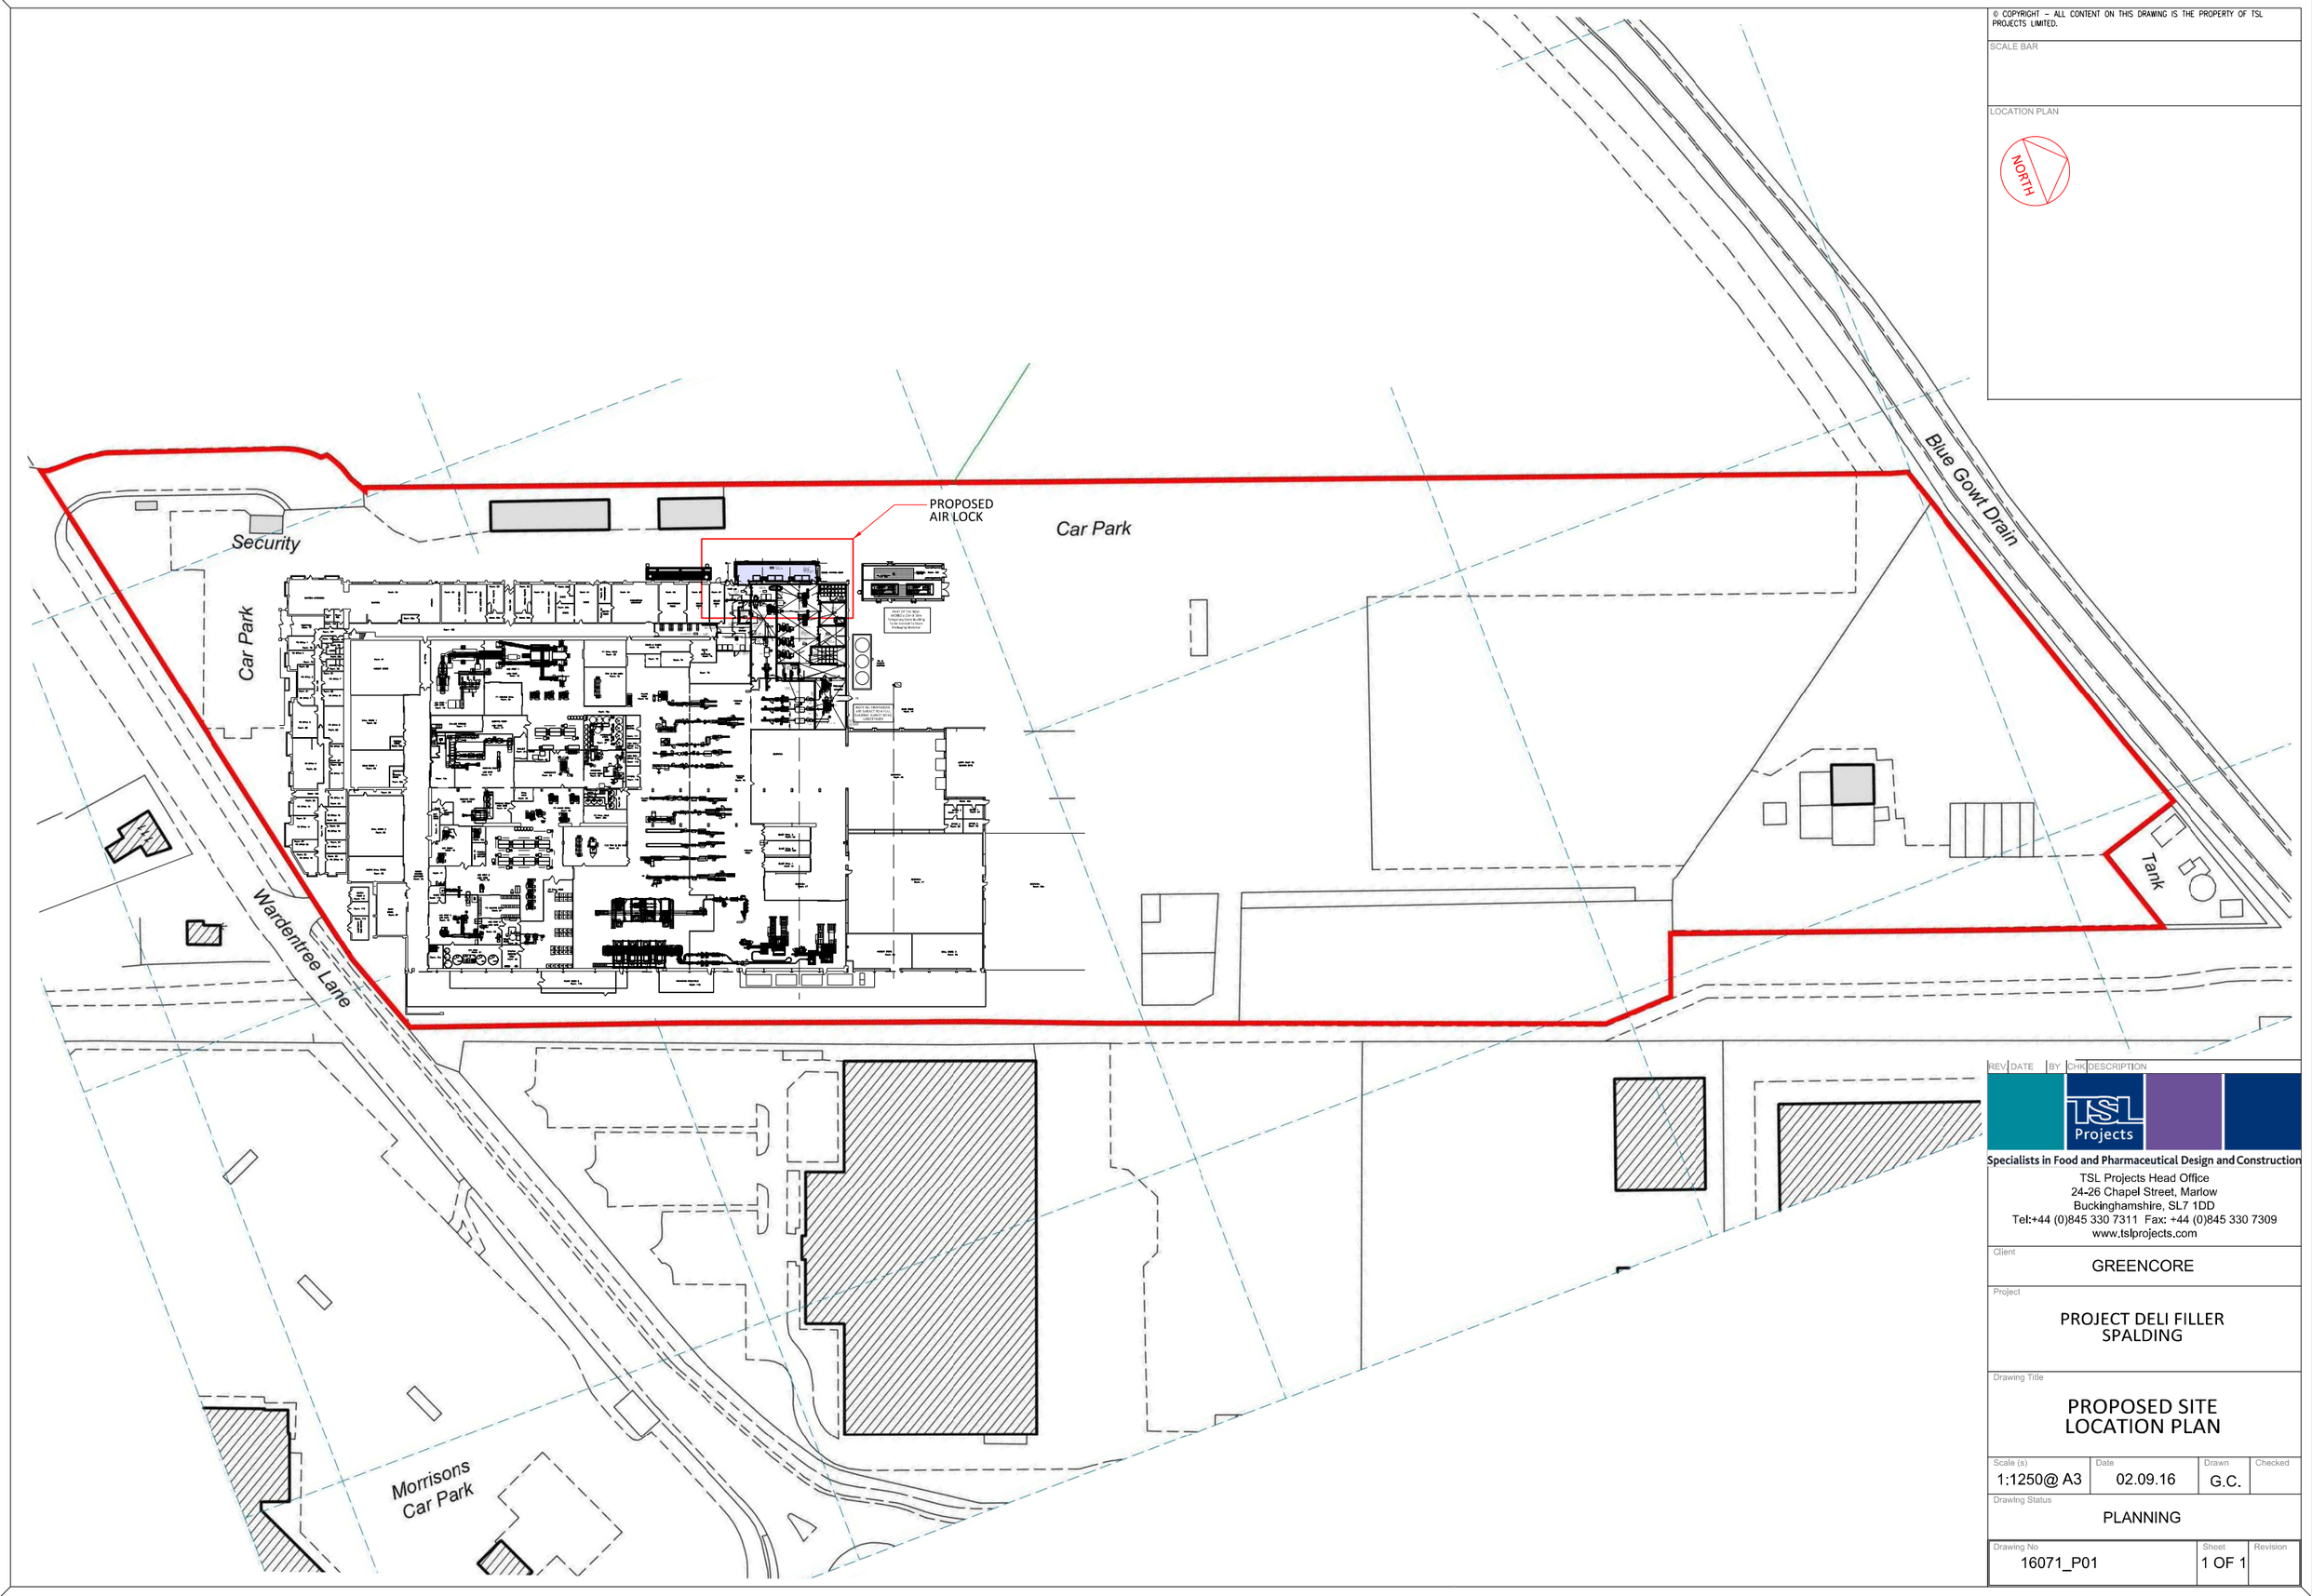

REV | DATE | BY | CHK | DESCRIPTION

TSL Projects
Specialists in Food and Pharmaceutical Design and Construction
TSL Projects Head Office
24-26 Chapel Street, Marlow
Buckinghamshire, SL7 1DD
Tel:+44 (0)845 330 7311 Fax: +44 (0)845 330 7309
www.tslprojects.com

Client: GREENCORE

Project: PROJECT DELI FILLER SPALDING

Drawing Title: PROPOSED SITE LOCATION PLAN

Scale (s)	Date	Drawn	Checked
1:1250@ A3	02.09.16	G.C.	

Drawing Status: PLANNING

Drawing No	Sheet	Revision
16071_P01	1 OF 1	