


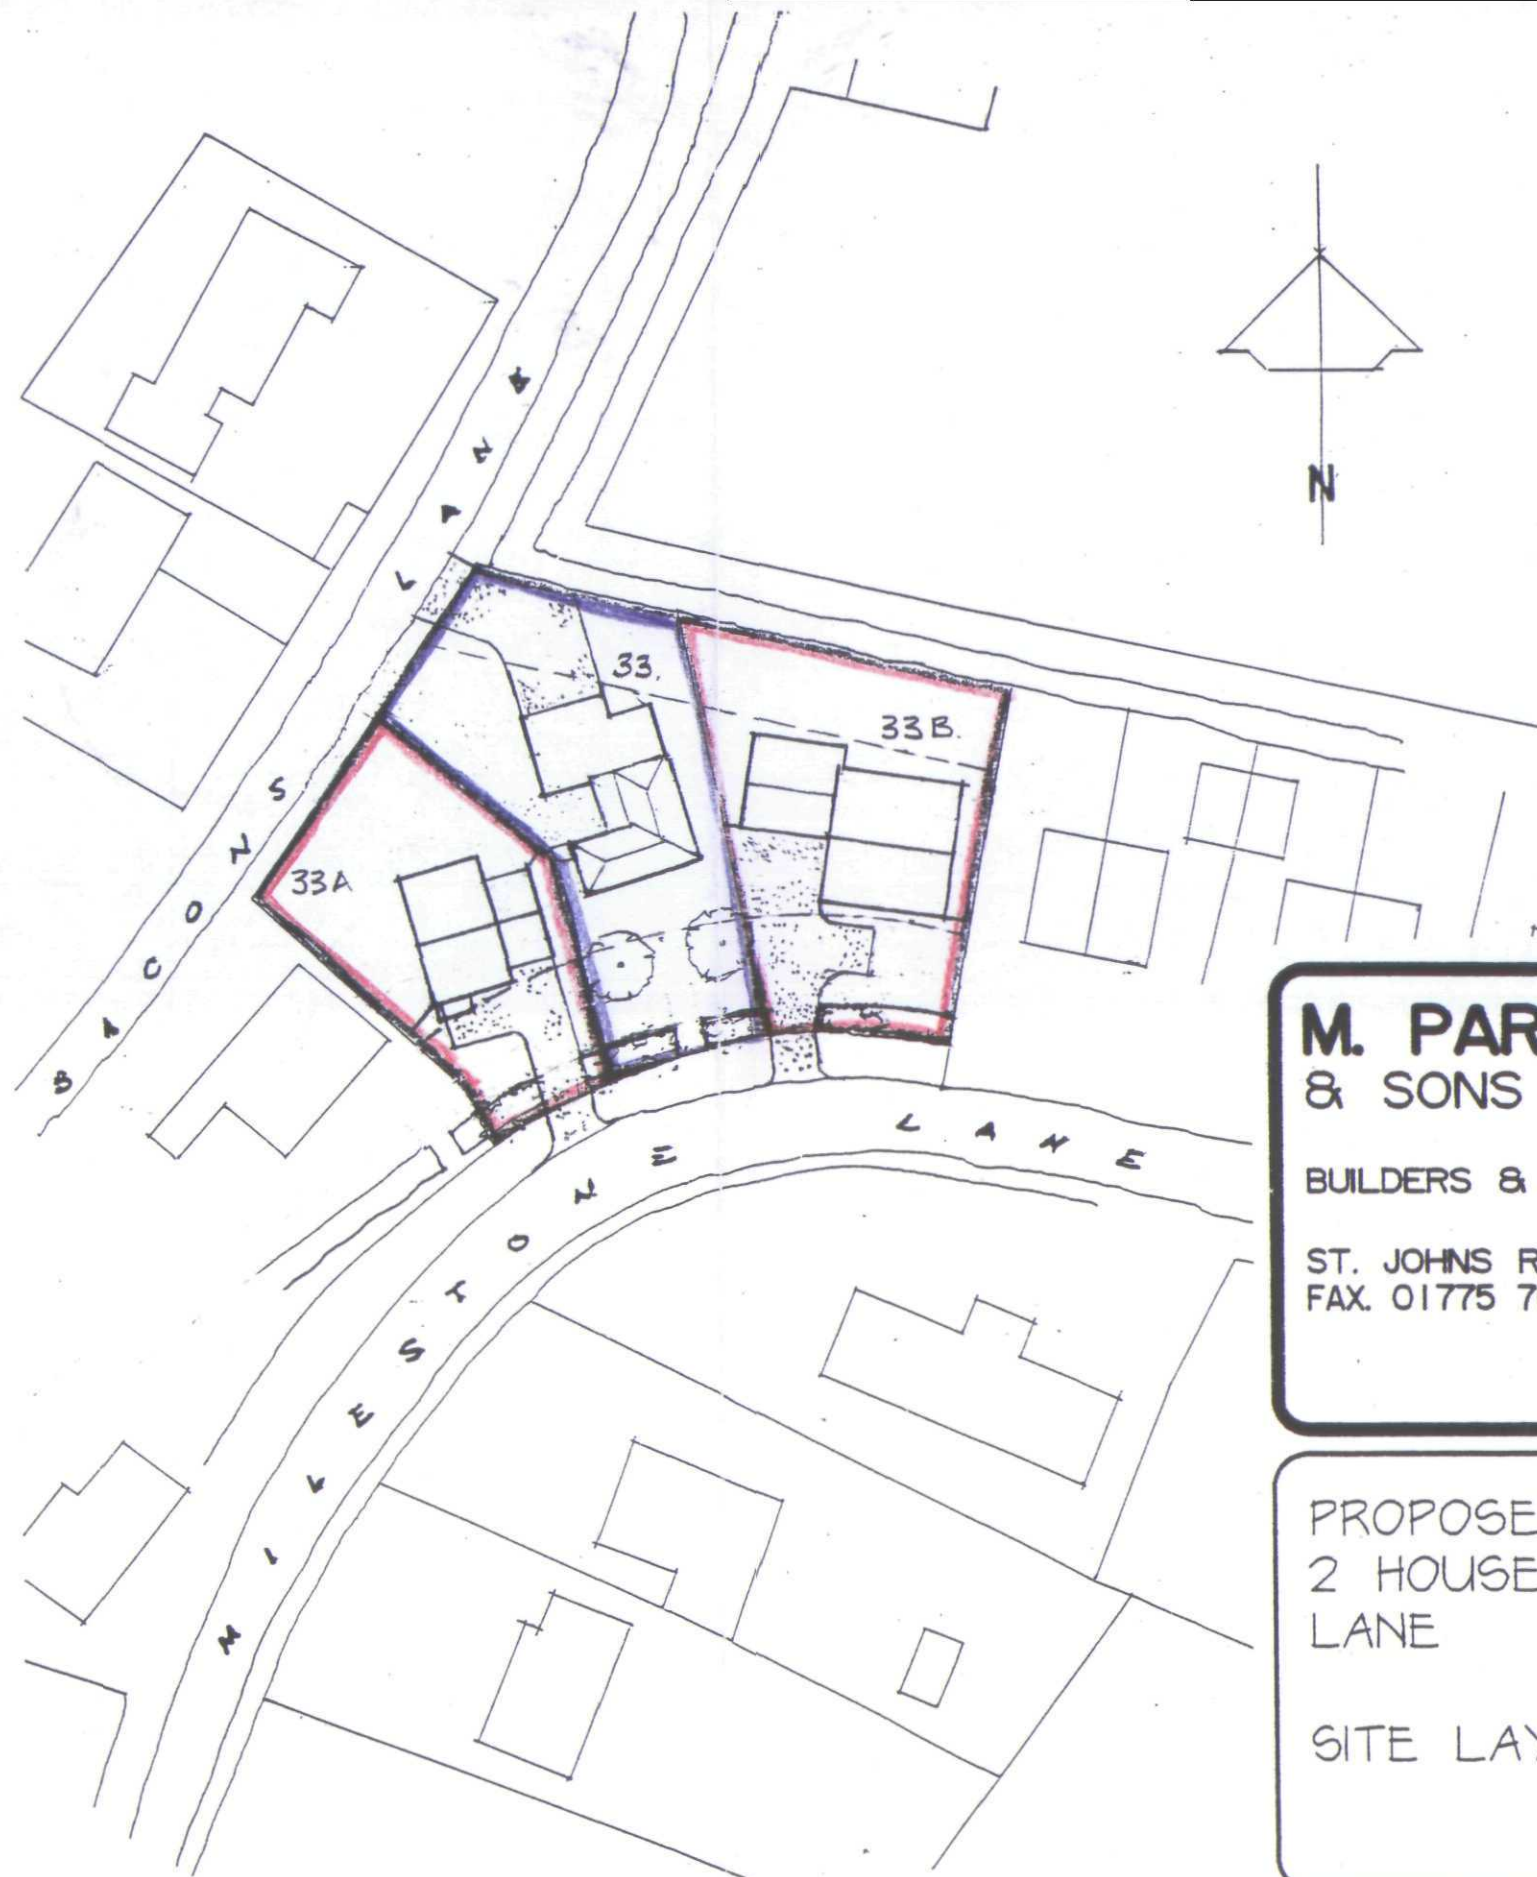

AMENDED PLAN

Ref.

SHDC
Planning & Development

- 3 OCT 2003


Ref. 0892103

SHDC
Planning & Development

15 SEP 2003

Ref.

**M. PARKER
& SONS LIMITED**

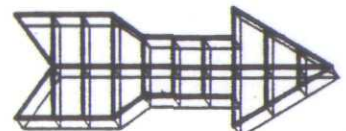

BUILDERS & CONTRACTORS

ST. JOHNS RD SPALDING
FAX. 01775 762171

LINCS PE11 1JX
TEL. 01775 724777

PROPOSED HOUSING DEVELOPMENT
2 HOUSES AT 33 MILESTONE
LANE

SITE LAYOUT

SCALES 1:500

DRG. NO. MLP102.B. DATE JULY 2003