




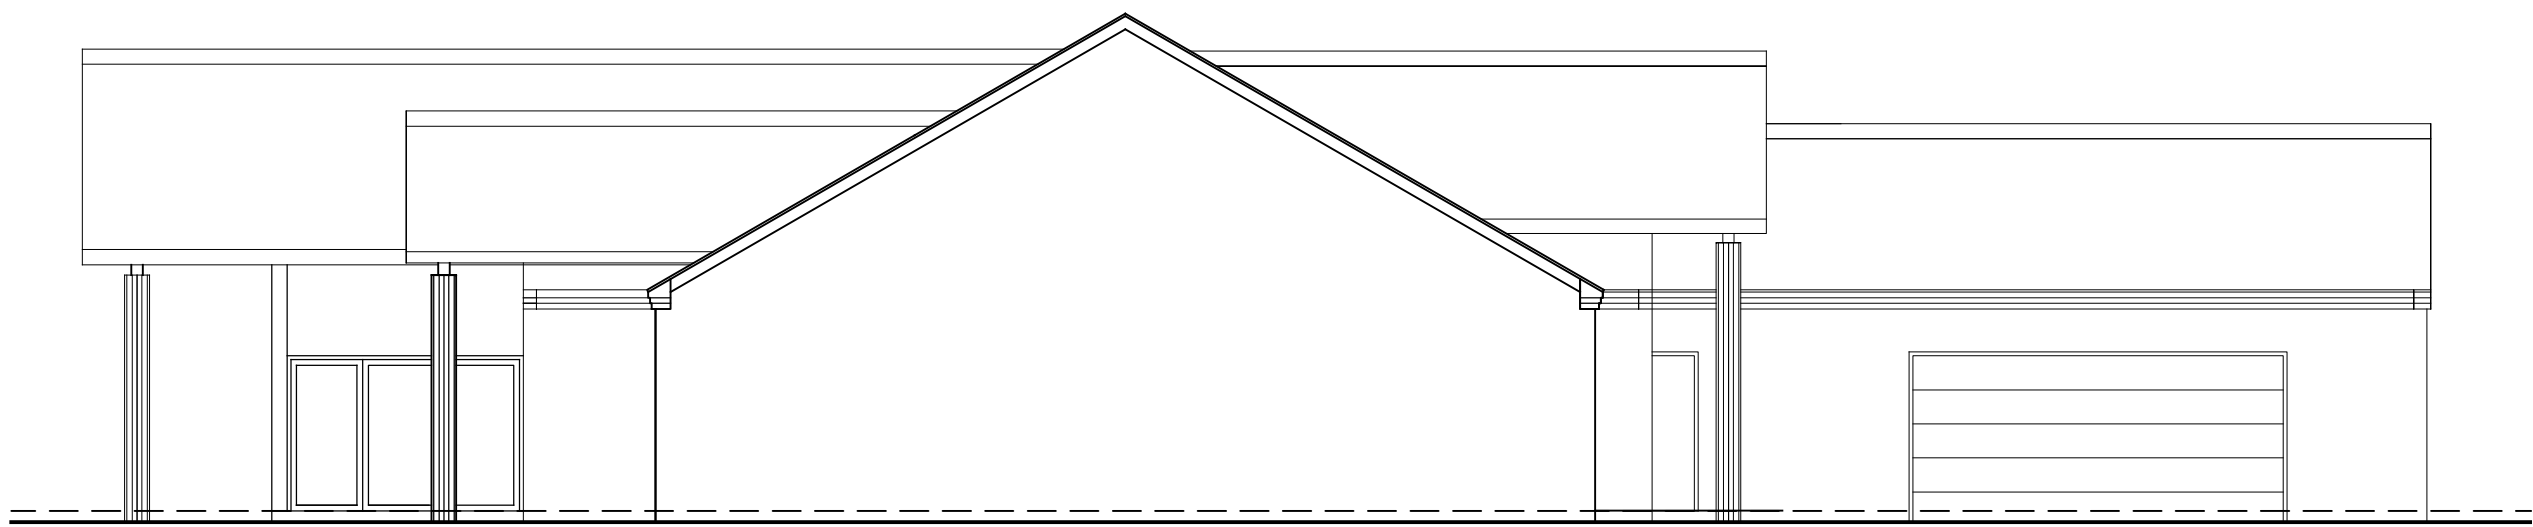


Proposed East Elevation

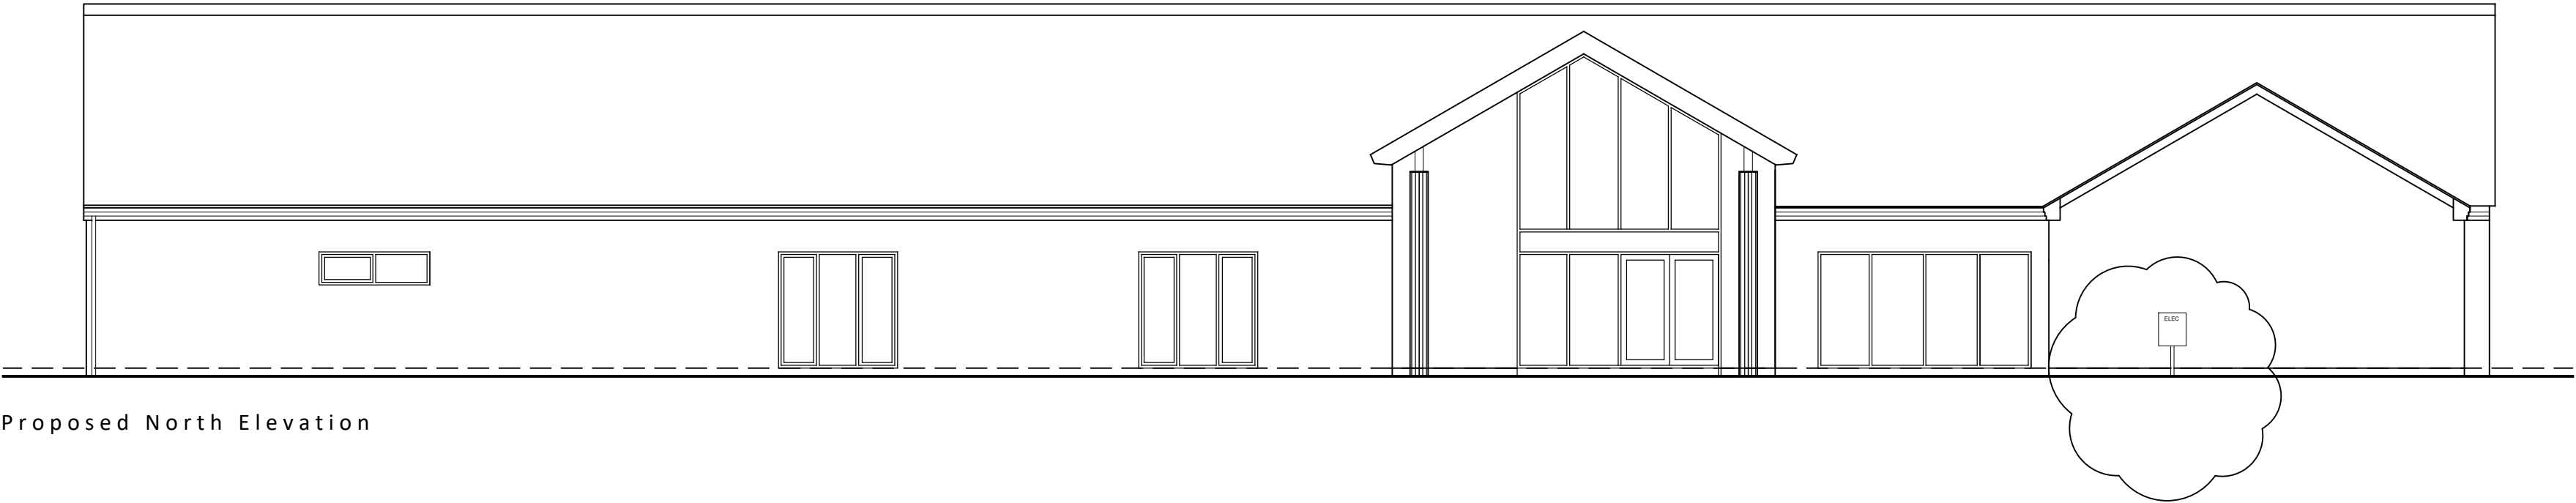

Proposed North Elevation

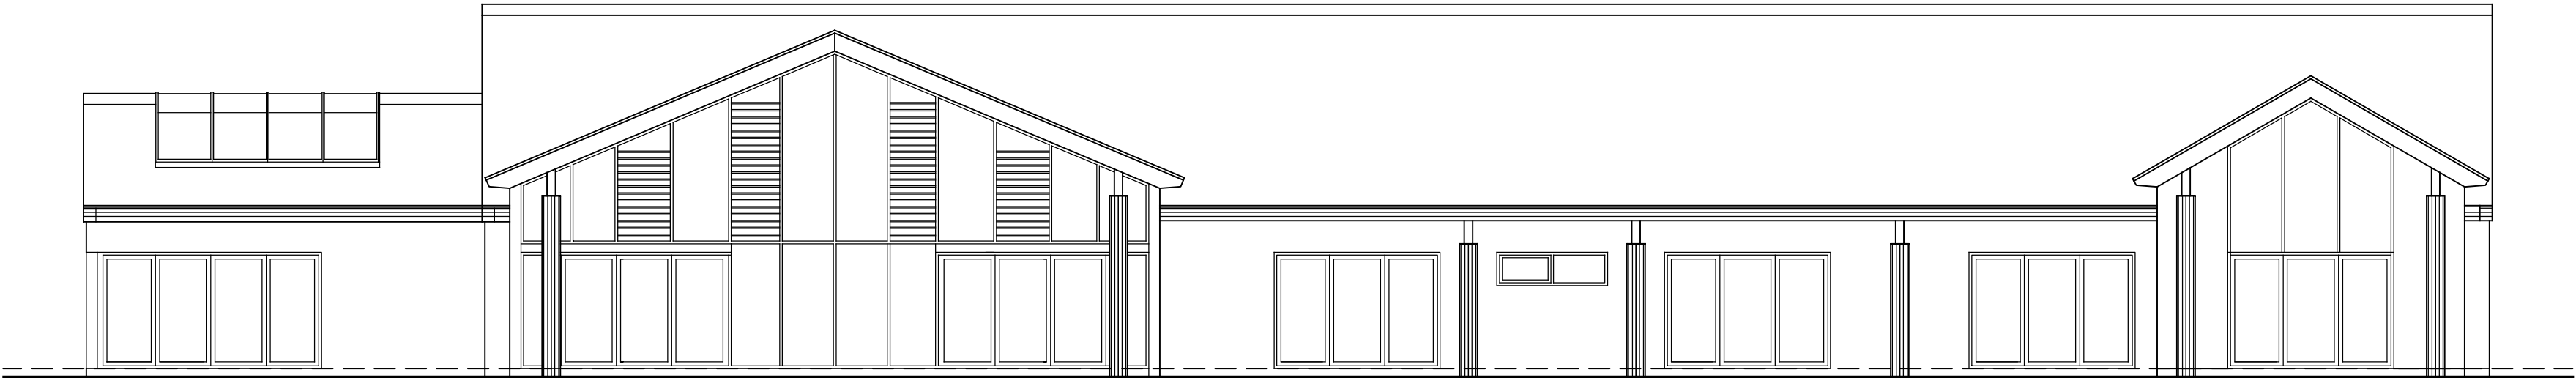

Proposed South Elevation

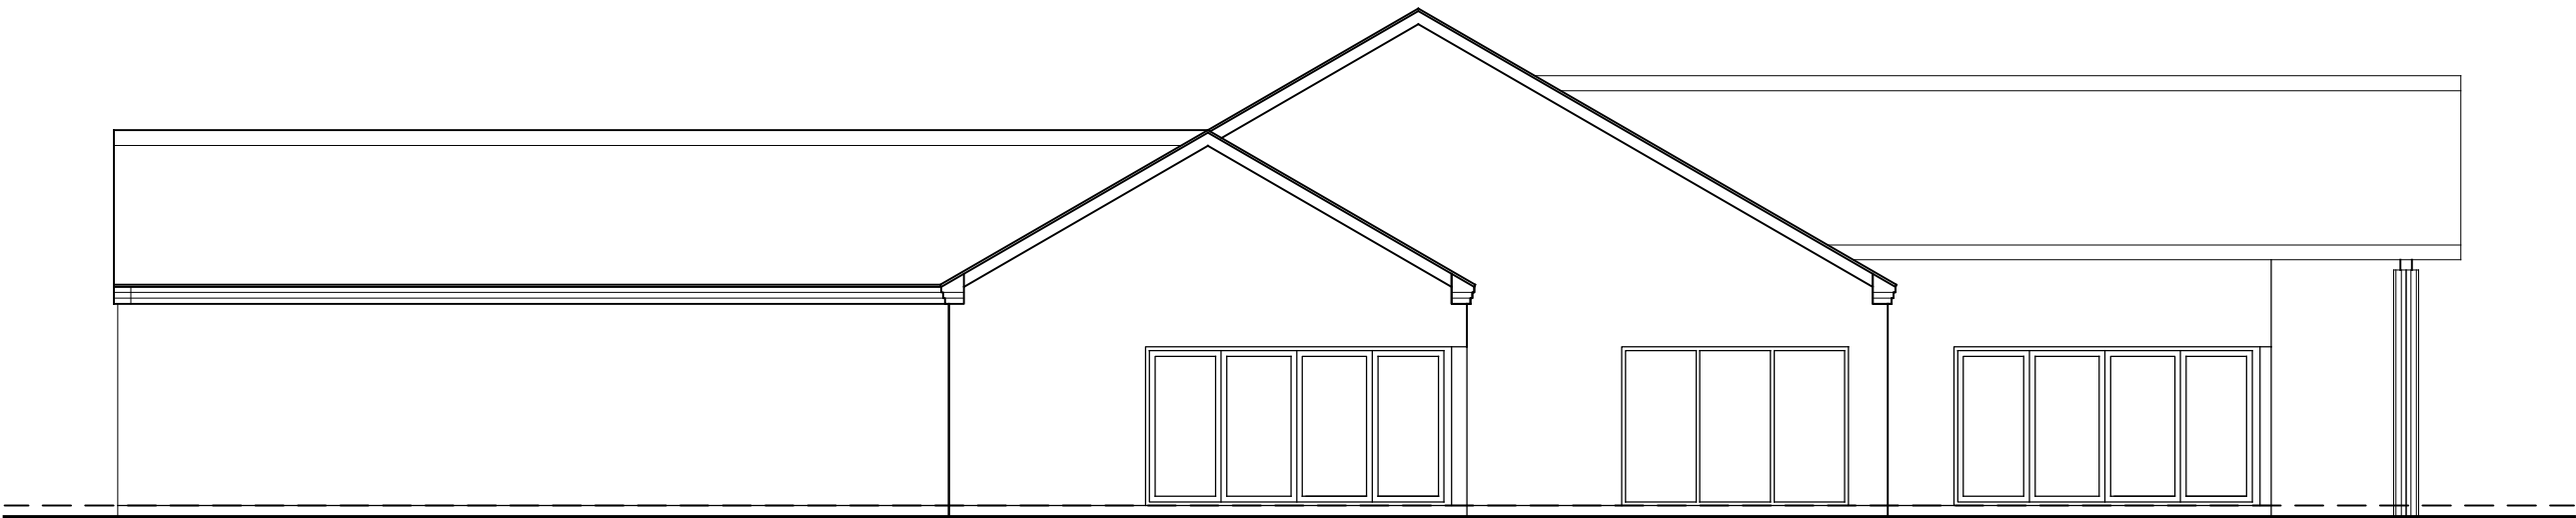

Proposed West Elevation