
COPYRIGHT
COPYRIGHT OF THIS DRAWING BELONGS TO LINDUM GROUP LIMITED AND ITS SUBSIDIARY AND ASSOCIATED COMPANIES AND NO PART THEREOF MAY BE REPRODUCED OR UTILISED IN ANY WAY WHATSOEVER WITHOUT THE PRIOR WRITTEN CONSENT OF LINDUM

UTOPIA
UK LIMITED

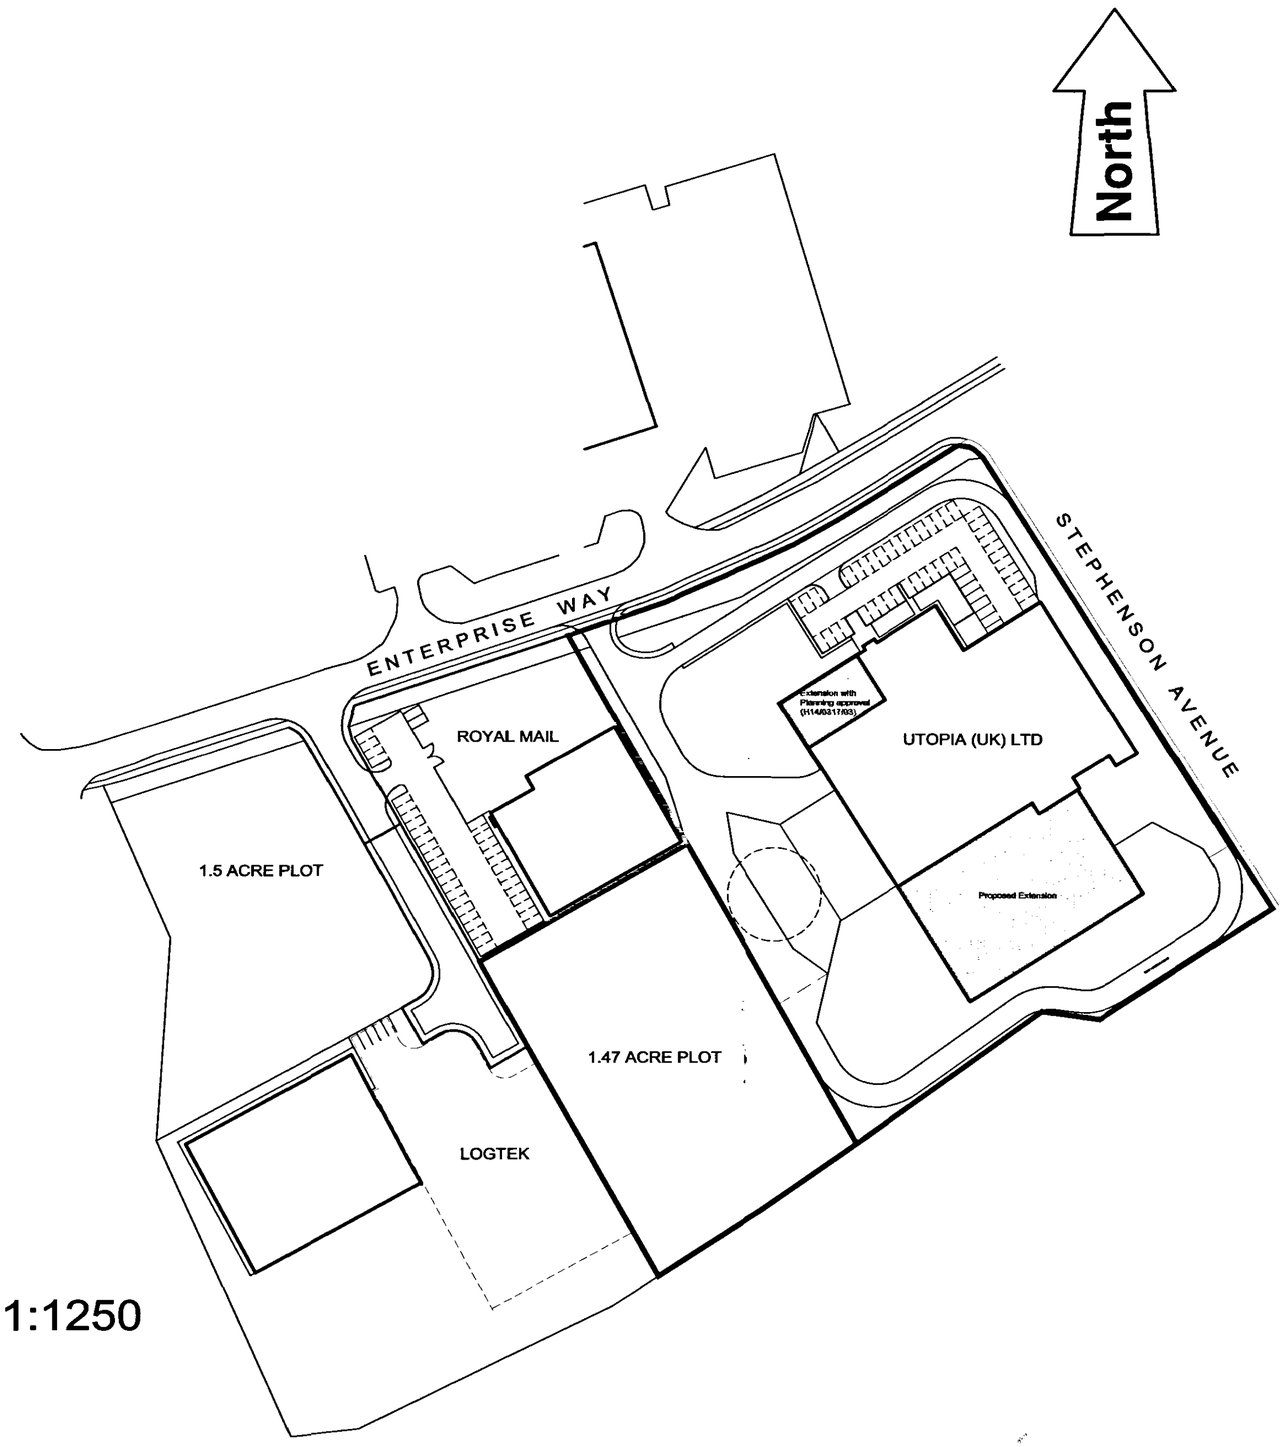

SITE LAYOUT - 1:1250

DETERMINED PLAN

SITE DEVELOPMENT
27 JUN 2006
Ref: 0894/06

DETERMINED PLAN

L5 DESIGN

Lindum Business Park, Station Road
North Hykeham, Lincoln LN6 3QX
Tel: (01522) 500300
Fax: (01522) 852221
E - Mail: design@lindumgroup.co.uk

Client: UTOPIA UK (Ltd)

Project: Proposed New Warehouse Extension

Enterprise Way, Spalding

Drawing Title: Site Location Plan

Date	Scale
June 2006	1:1250
Drawn By: Chris Henderson	Client Ref:
Drawing Number: L5 / 235 / 05	Revision:

Warehouse Extension for Utopia UK Ltd