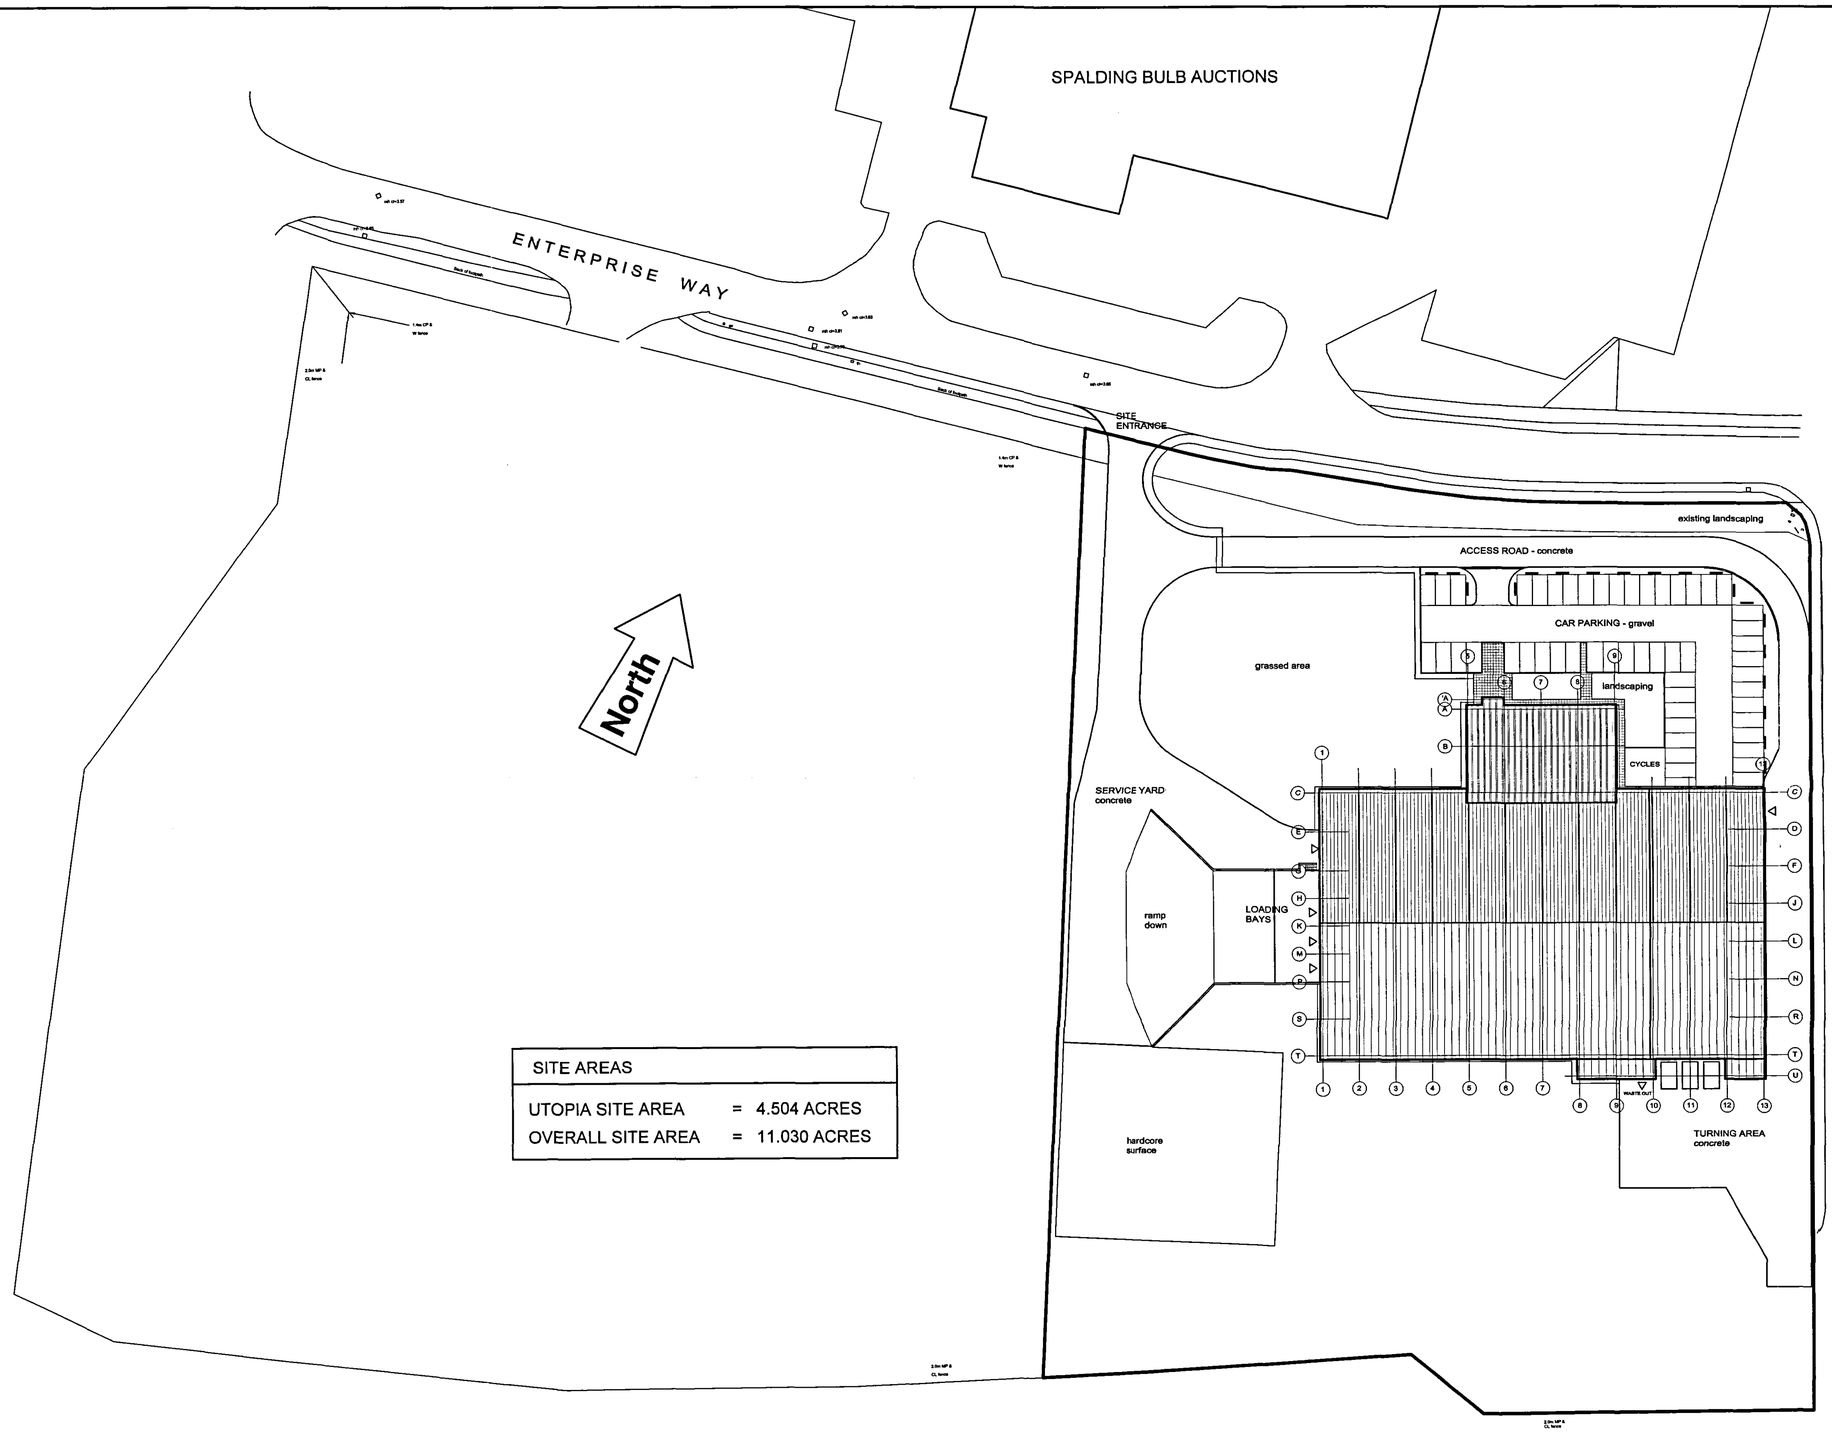


SITE AREAS	
UTOPIA SITE AREA	= 4.504 ACRES
OVERALL SITE AREA	= 11.030 ACRES

LINDUM GROUP

COPYRIGHT

COPYRIGHT OF THIS DRAWING BELONGS TO LINDUM GROUP LIMITED AND ITS SUBSIDIARY AND ASSOCIATED COMPANIES AND NO PART THEREOF MAY BE REPRODUCED OR UTILISED IN ANY WAY WHATSOEVER WITHOUT THE PRIOR WRITTEN CONSENT OF LINDUM.

USE FIGURED DIMENSIONS ONLY

UTOPIA
UK LIMITED

B.30/9/99: Rear yard area and compressor layouts updated.

A.2/7/99: External works details updated in accordance with dwgs 03A and 06A.

DEVELOPMENT
27 JUN 2003
0894/06

LINDUM

LINDUM CONSTRUCTION

Lindum House, Whisby Road, Lincoln LN6 3QX
Telephone: (01522) 500300 Fax: (01522) 500377

client
UTOPIA UK LTD

project
COLD STORE & OFFICES

ENTERPRISE WAY
SPALDING

drawing
OVERALL SITE LAYOUT

date	scale
JUNE 1999	1:500

drawing no.	revision
6455/07	B