

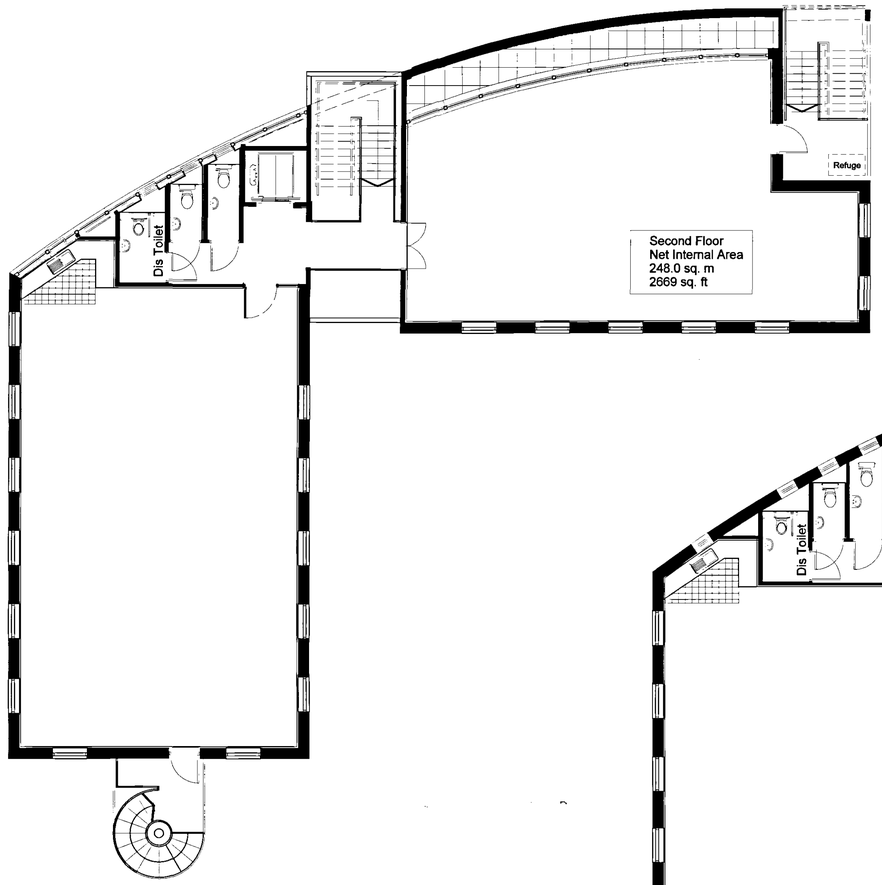


Second Floor

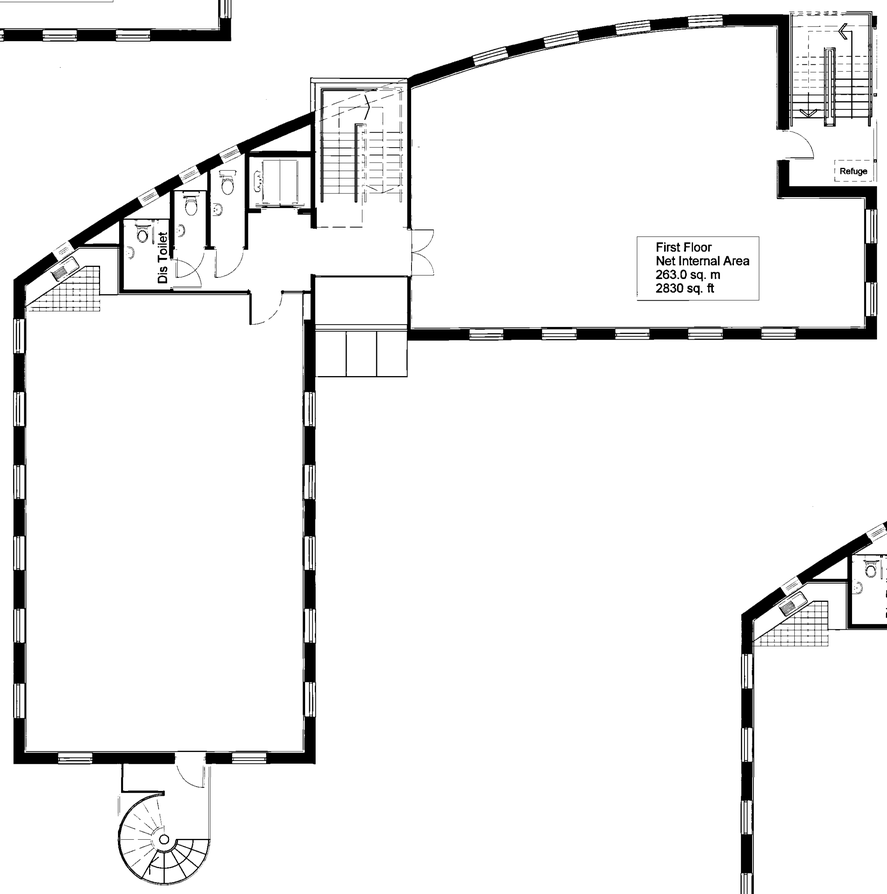

First Floor

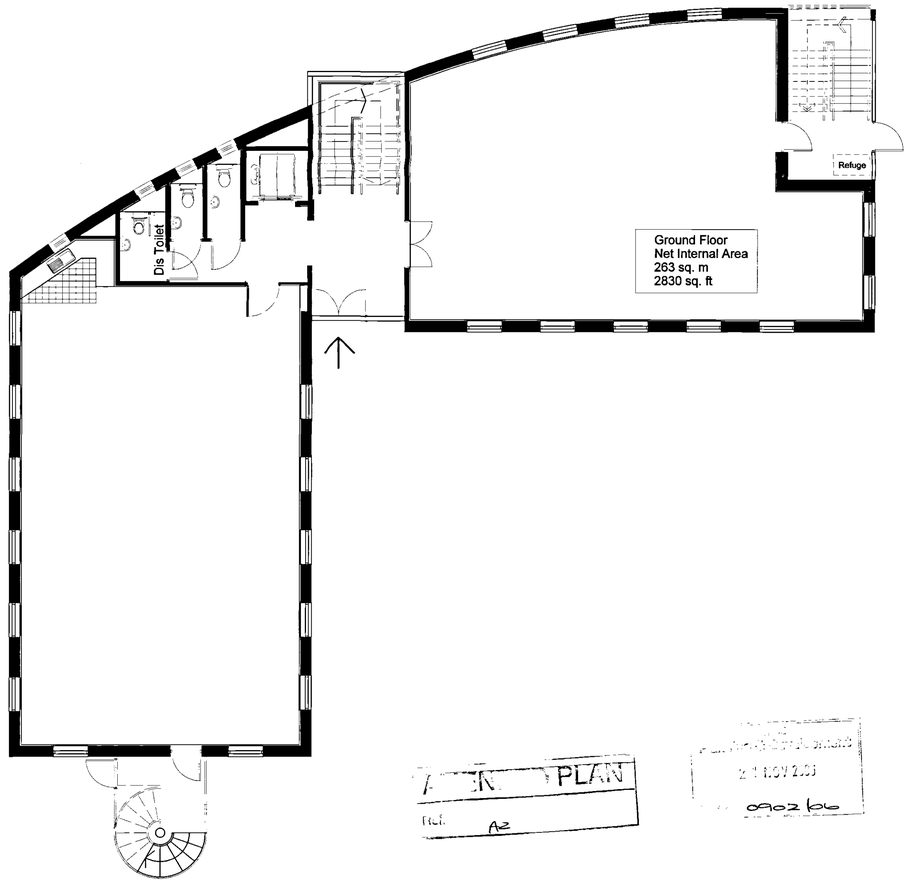

Ground Floor

PLAN
Ref. A2

Ref	Revision	Date
A	Client amendments	15.11.06

Drawn: BWD
Scale: 1:100@A1
Date: Sept 06

Project: Wardentree Business Park, Spalding
Drawing: Unit 19 Plans
Project Number: 05073
Drawing Number: 136
Revision: A

Status: PLANNING
Partner: BS
Checked:

Bagley Croft
Hinksey Hill
Oxford OX1 5BS
t 01865 329100
f 01865 326822
e @oxford-architects.com
w oxford-architects.com
OXFORD architects