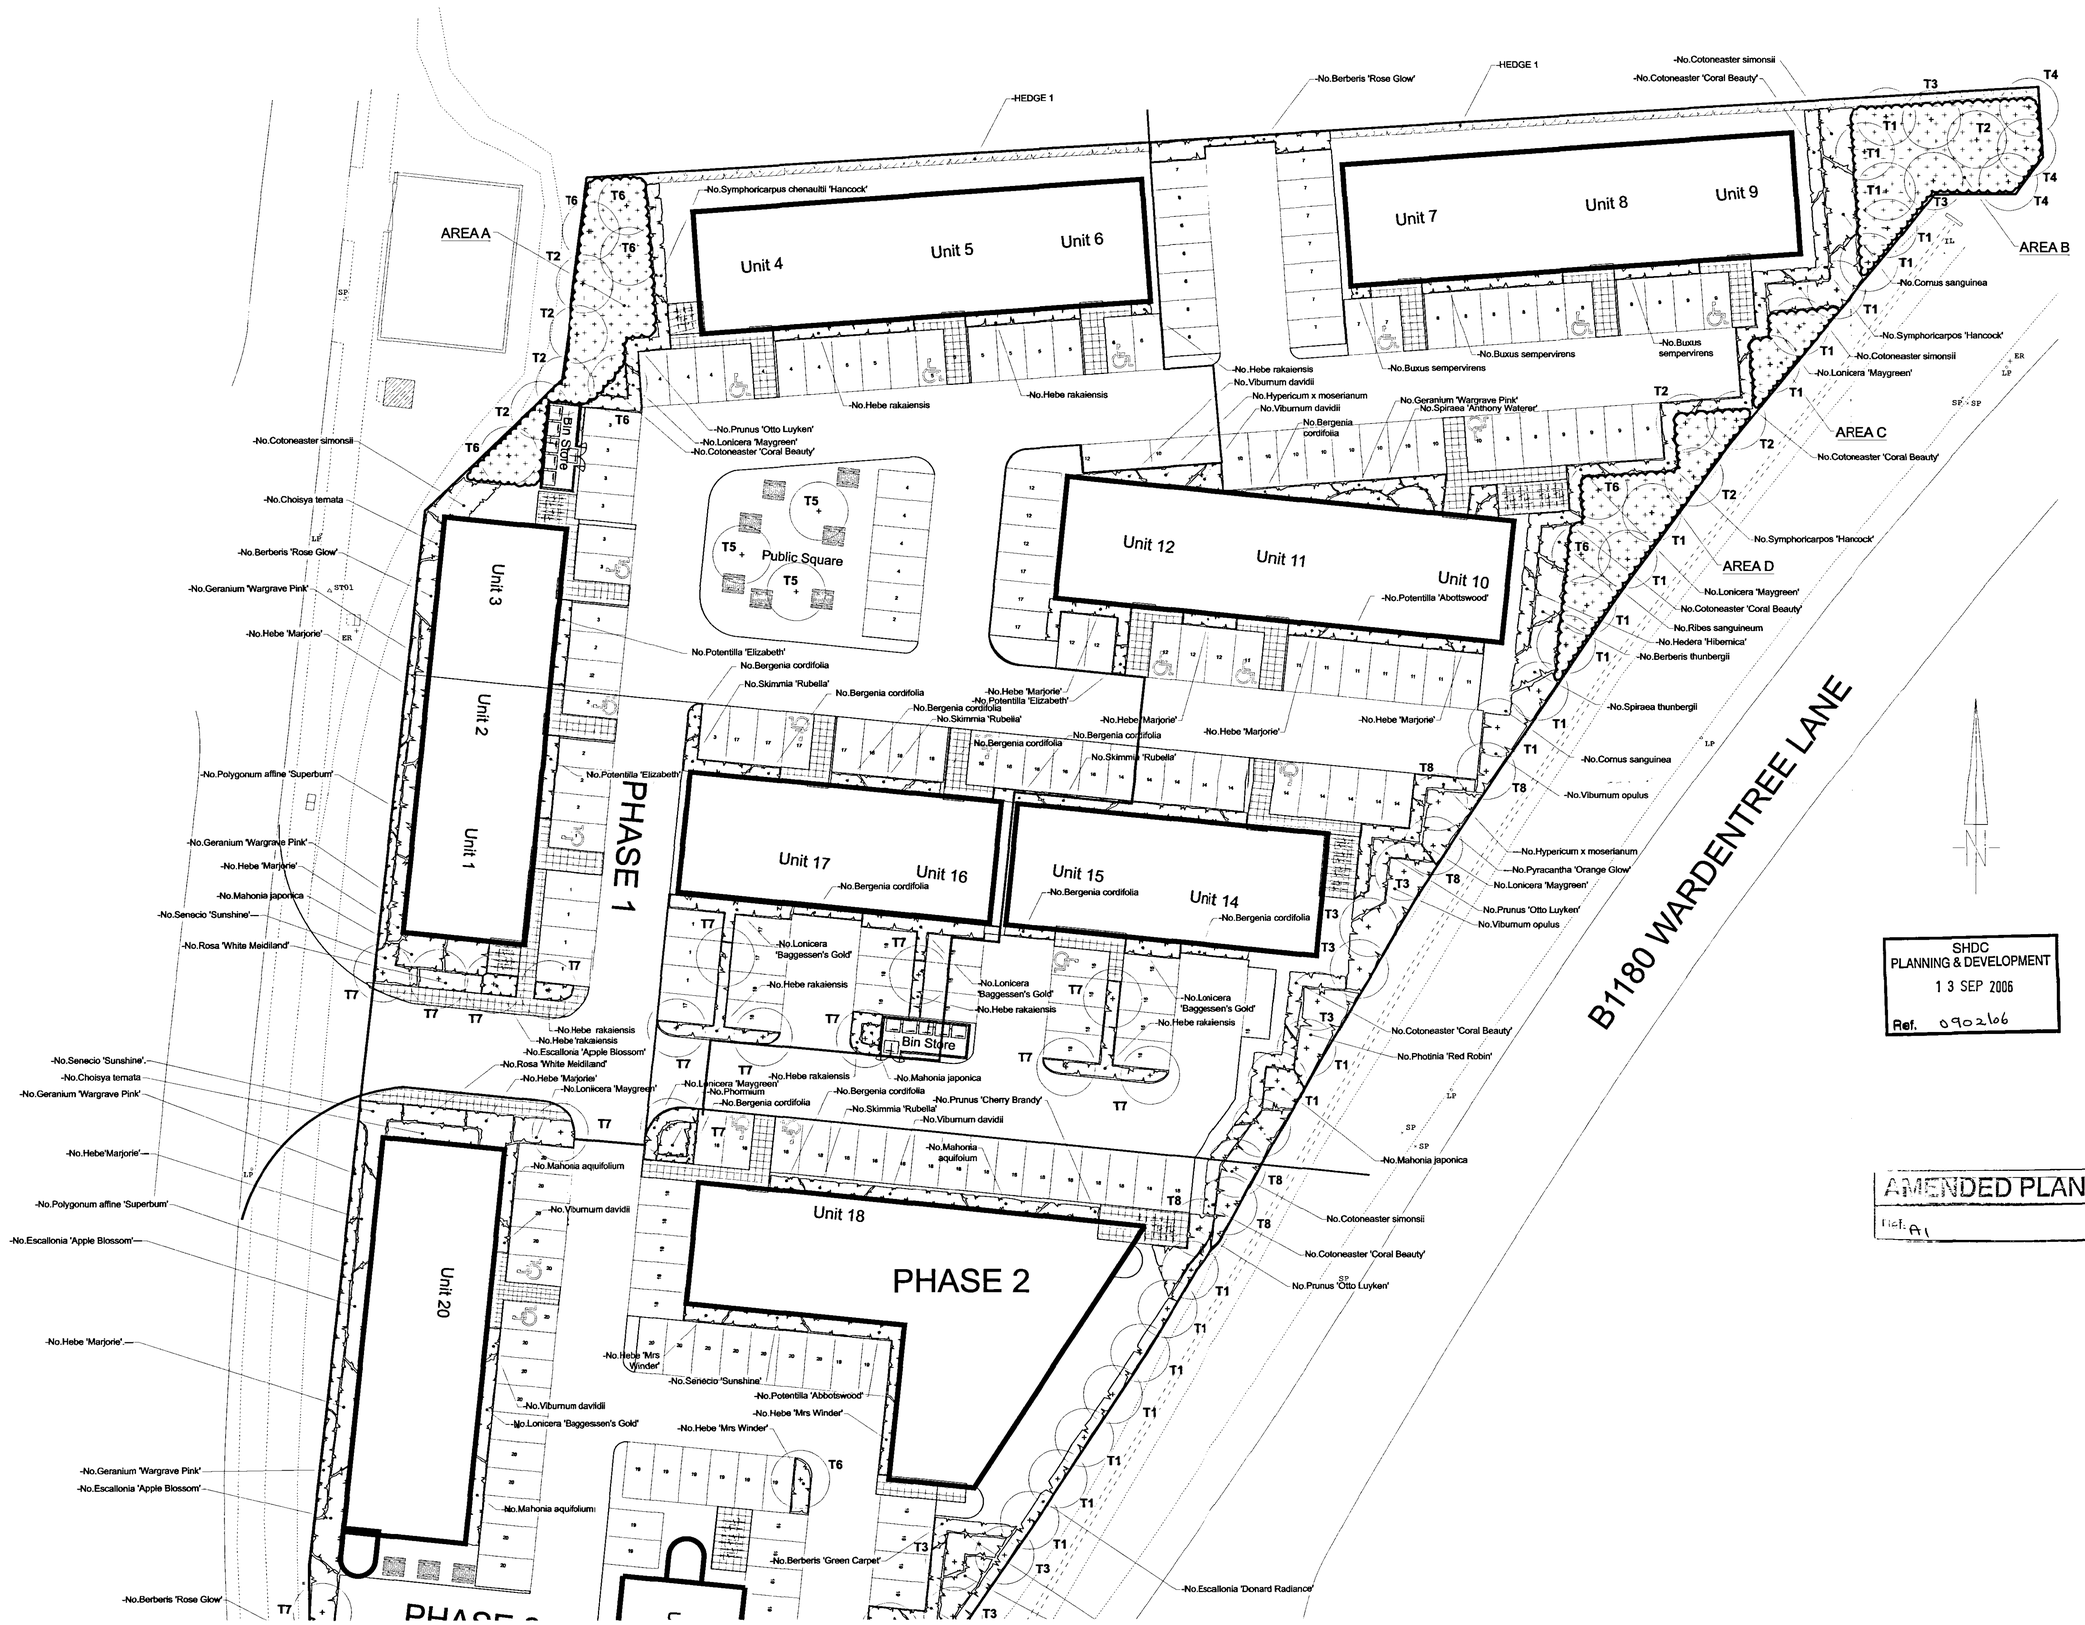


KEY

Proposed Tree Planting
Tree pits shall be 600x600x600 with loose soil to base, care shall be taken to prevent smearing of tree pit sides. The pit shall be backfilled with a ⅓ mix of good quality topsoil and an non peat based compost. 140gms of Enmag granular slow-release fertiliser shall be incorporated to the fill mixture.
Trees shall be double staked and fixed to horizontal crossbar using rubber strapping, with rubber block positioned between the tree and cross bar. Stakes shall be 60mm diameter treated softwood, driven firmly into ground either side, and not through the rootball, with tree central between the stakes. The above ground height of the stake should be a minimum of a third of the stem heigh

Proposed Areas of Shrub Planting
Shrub areas to have minimum 300mm depth of good quality cultivated topsoil, free from bricks, large stones and other rubbish. MycorrForce Transplanter shall be spread around the roots of each plant during planting at a rate specified by the supplier, Tel:English Woodlands Burrow Nursery 01435 862992.
All shrub areas shall have 50mm depth Melcourt Ornamental Bark Mulch, (or similar approved).

Proposed Areas of Grass Turfing
Areas shown to be turfed with good quality treated meadow turf, free from pernicious weeds and from consistent source. Areas for turfing shall have 100mm good quality topsoil, cultivated to fine tilth, with a surface free from stones, pernicious weeds and other rubbish.

PLANT SCHEDULE

Species	Form	Age	Girth	Height	Stem	Root	Pot Size	Habit	Breaks	Total
Trees										
T1 Acer campestre 'Streetwise'			16-18			C				29
T2 Acer platanoides 'Emerald Queen'			20-25			C				10
T3 Alnus glutinosa			16-18			C				12
T4 Fraxinus excelsior			16-18			C				3
T5 Prunus avium 'Plena'			16-18			C				3
T6 Pyrus calleryana 'Chanticleer'			16-18			C				8
T7 Sorbus 'Sheerwater Seedling'			16-18			C				16
T8 Alnus incana 'Laciniata'			16-18			C				7
Shrubs										
Ajuga reptans 'Atropurpurea'						C	3L			
Berberis thunbergii						C	3L			
Berberis 'Green Carpet'						C	3L			
Berberis 'Rose Glow'						C	3L			
Buxus sempervirens						C	3L			
Choisya ternata						C	3L			
Cornus sanguinea						C	3L			
Cotoneaster 'Coral Beauty'						C	3L			
Cotoneaster simonsii						C	3L			
Escallonia 'Apple Blossom'						C	3L			
Escallonia 'Donard Radiance'						C	3L			
Escallonia 'Edinensis'						C	3L			
Euphorbia martinii						C	3L			
Hebe 'Carl Teschner'						C	3L			
Hebe 'Marjorie'						C	3L			
Hebe rakaiensis						C	3L			
Hebe 'Mrs Winder'						C	3L			
Hedera 'Hibernica'						C	3L			
Hypericum x moserianum						C	3L			
Hypericum 'Hidcote'						C	3L			
Lonicera 'Baggessen's Gold'						C	3L			
Lonicera 'Maygreen'						C	3L			
Mahonia aquifolium						C	3L			
Mahonia japonica						C	3L			
Phormium tenax						C	3L			
Phormium 'Sundowner'						C	3L			
Photinia 'Red Robin'						C	3L			
Potentilla 'Abbotswood'						C	3L			
Pyracantha 'Orange Glow'						C	3L			
Prunus 'Cherry Brandy'						C	3L			
Prunus 'Otto Luyken'						C	3L			
Ribes sanguineum						C	3L			
Rosa 'Bonica'						C	3L			
Rosa 'White Meidiland'						C	3L			
Senecio 'Sunshine'						C	3L			
Skimmia 'Rubella'						C	3L			
Spiraea 'Anthony Waterer'						C	3L			
Spiraea thunbergii						C	3L			
Symphoricarpus albus						C	3L			
Symphoricarpus 'Hancock'						C	3L			
Viburnum davidii						C	3L			
Viburnum opulus						C	3L			
Viburnum tinus						C	3L			
Herbaceous										
Bergenia cordifolia						C	2L			
Crocosmia masonorum						C	2L			
Geranium 'Wargrave Pink'						C	2L			
Polygonum affine 'Superbum'						C	2L			

Plant Schedule Continued on Sheet 2

KEY TO PLANT SCHEDULE
Form
T= Transplant, F=Feathered Tree, SLI=Light Standard, SFu=Standard, SSe=Select Standard, SHe=Select Heavy Standard, Whr=Whip, Sl=Seedling, Cut=Cutting
Age
Age/condition or number of times transplanted.
Girth
Measured in cm.
Height
Overall minimum height of tree in cm at time of supply.
Stem
Minimum clear stem height below canopy given in cm.
Root
B=Bare Root Bagged, C=Container, RB=Rootballed, BR=Bareroot, FP=Full Pot
Pot Size
Minimum size in litres.
Habit
B=Branched, SSh=Several Shoots, L/L=Leaders & Laterals, Bu=Bushy, TC=Triple Crowned, SL=Single Leader, LS=Leaders, LVS=Leaves.
Breaks
Minimum number of branches.

Note
All plants to be supplied in accordance with the National Plant Specification NPS) and are to be supplied by a Nursery who is a member of the Nursery Certification Scheme (NCS).
No substitutions shall be made without the prior approval of the Landscape Architect.

Revisions	Dwn.	Date
C: Amended to Oxford Architects drawing 05073 100 D	cjn	05.09.06
B: Minor revisions to tree planting.	ajc	09.08.06
A: Revisions as requested client, update from draft.	cjn	04.07.06

SHDC
PLANNING & DEVELOPMENT
1 3 SEP 2006
Ref. 0902166

AMENDED PLAN
Ref. A1

Project
WARDEN TREE LANE
FOR Rugby Investments

Drawing
Preliminary Planting Layout
For Planning Only

(Sheet 1 of 2)

Date	31.05.06	Drawn	ajc
Dwg. No.	06.654.001	Scale	1:250
Revision	C	Revision Date	

IAN STEMP LANDSCAPE ASSOCIATES
LANDSCAPE ARCHITECTURE . LANDSCAPE PLANNING . URBAN LANDSCAPE DESIGN
STUDIO ONE, THE MEWS, 206 AVENUE ROAD EXTENSION, CLARENDON PARK, LEICESTER, LE2 3EL
Tel: 0116 270 1367 Fax: 0116 244 8840
email: ilis@stempla.fsnet.co.uk

DETERMINATION PLAN