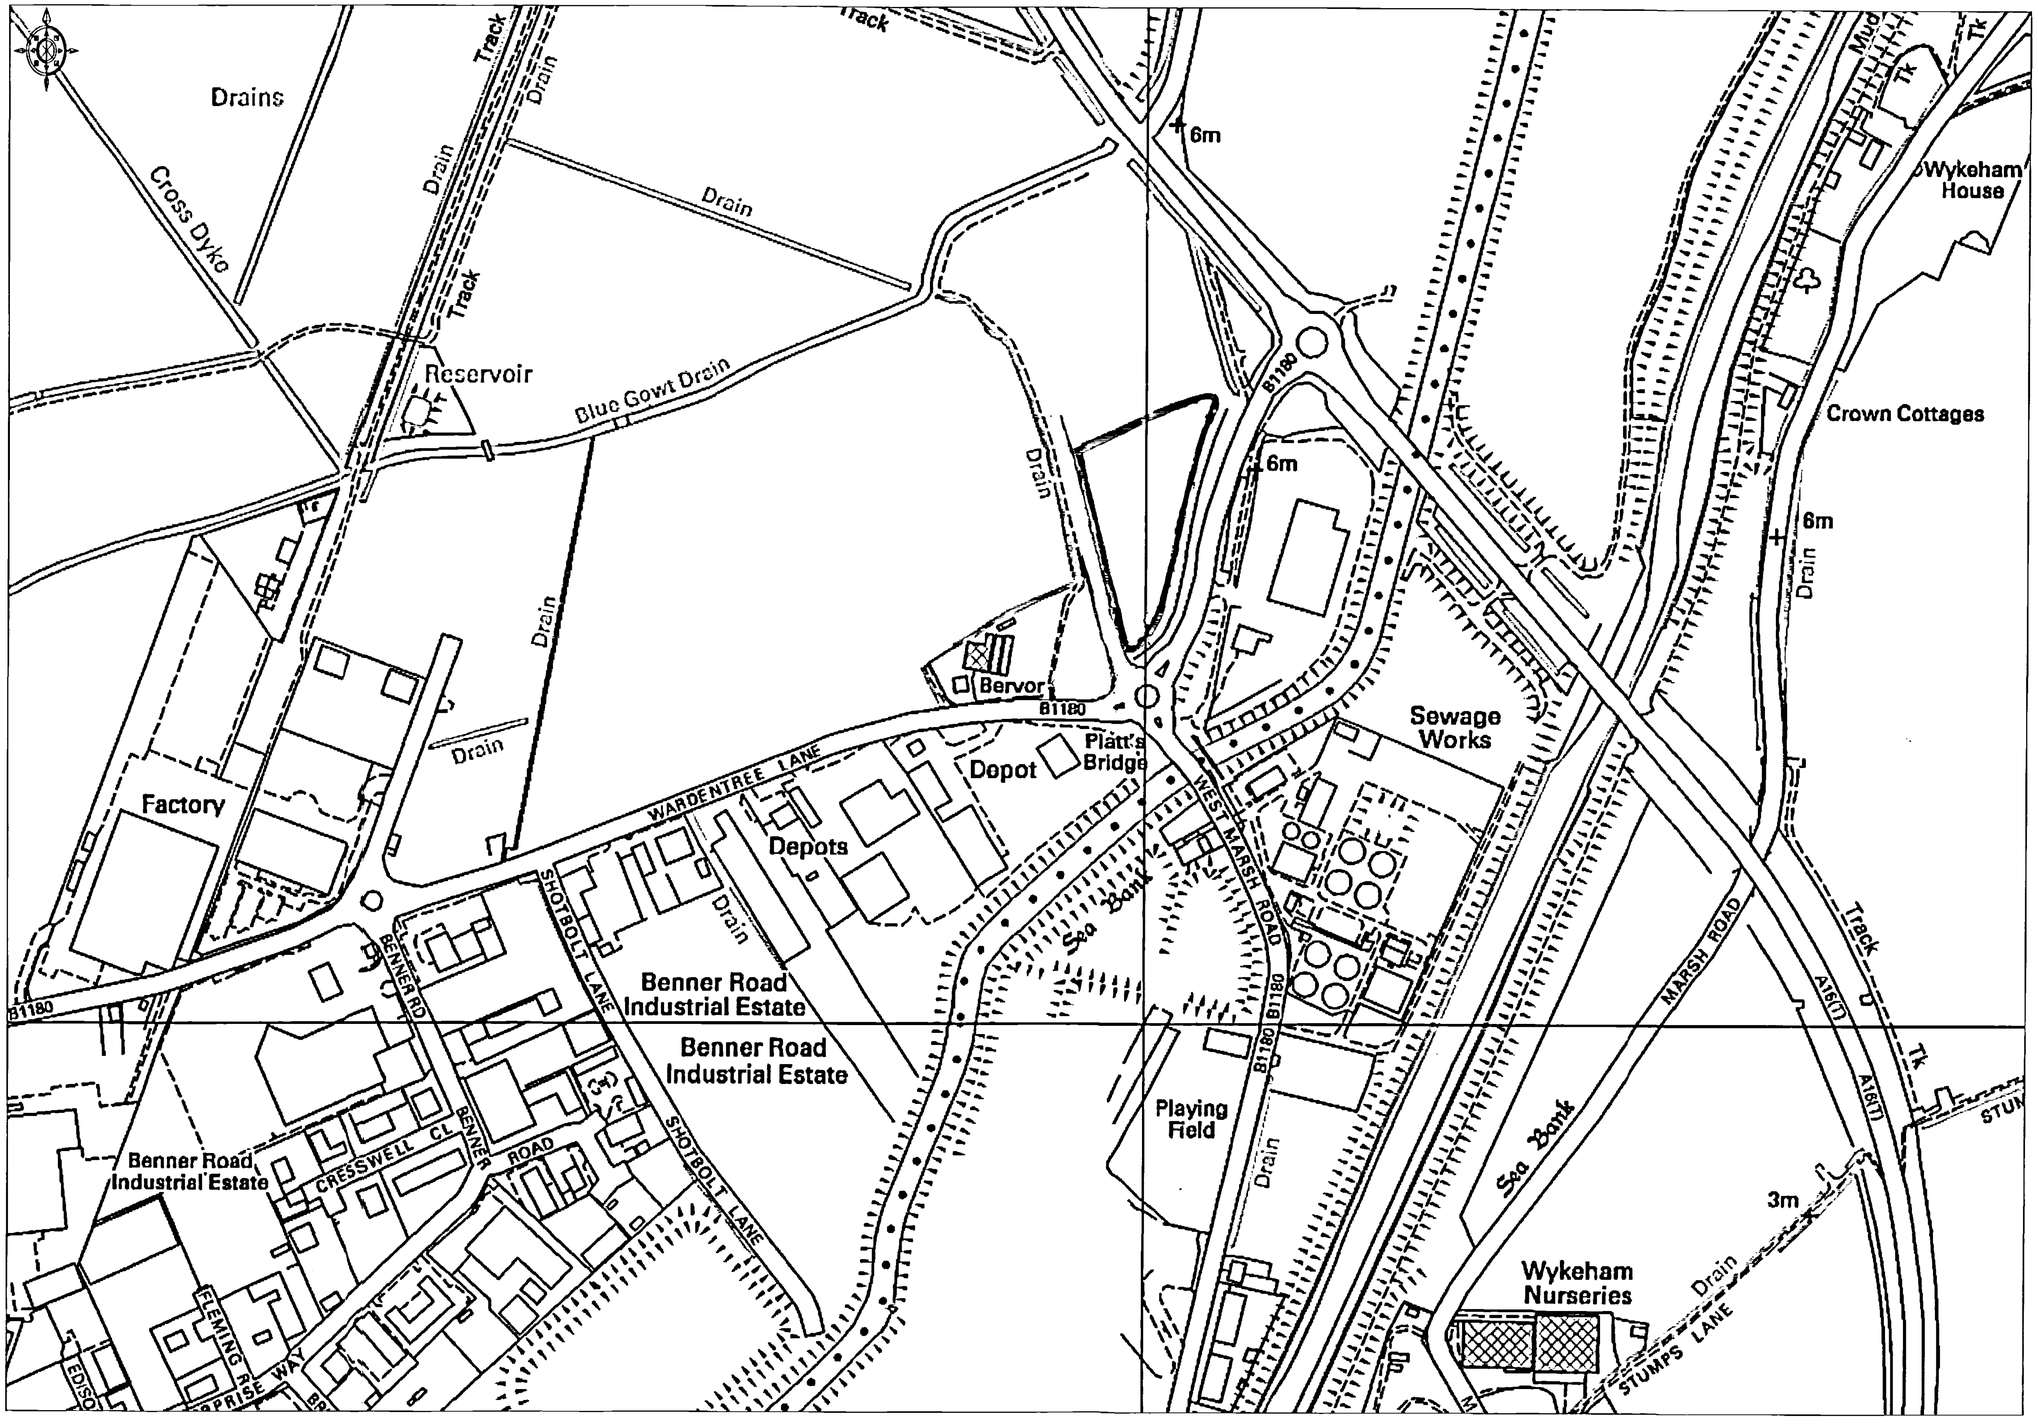


Planning & Environment
06 JUL 2006
Ref: 902/06

Ref	Revision	Date

Drawn: NM
Scale: 1:2500@A1
Date: 26/06/06

Project: Wardentree Business Park, Spalding
Drawing: Area Location Plan
Project Number: 05073
Drawing Number: 090
Revision:

Status: PLANNING
Partner: BS
Checked:

Bagley Croft
Hinksey Hill
Oxford OX1 5BS
t 01865 329100
f 01865 326822
e @oxford-architects.com
w oxford-architects.com
OXFORD architects

DELETED